









REVISION DATES (DESIGN STAGE ONLY) 6-17-15 THE CITY OF LOS ANGELES OR ITS OFFICERS OR AGENTS SHALL NOT BE RESPONSIBLE FOR THE ACCURACY OR COMPLETENESS OF ELECTRONIC COPIES OF THIS PLAN SHEET.

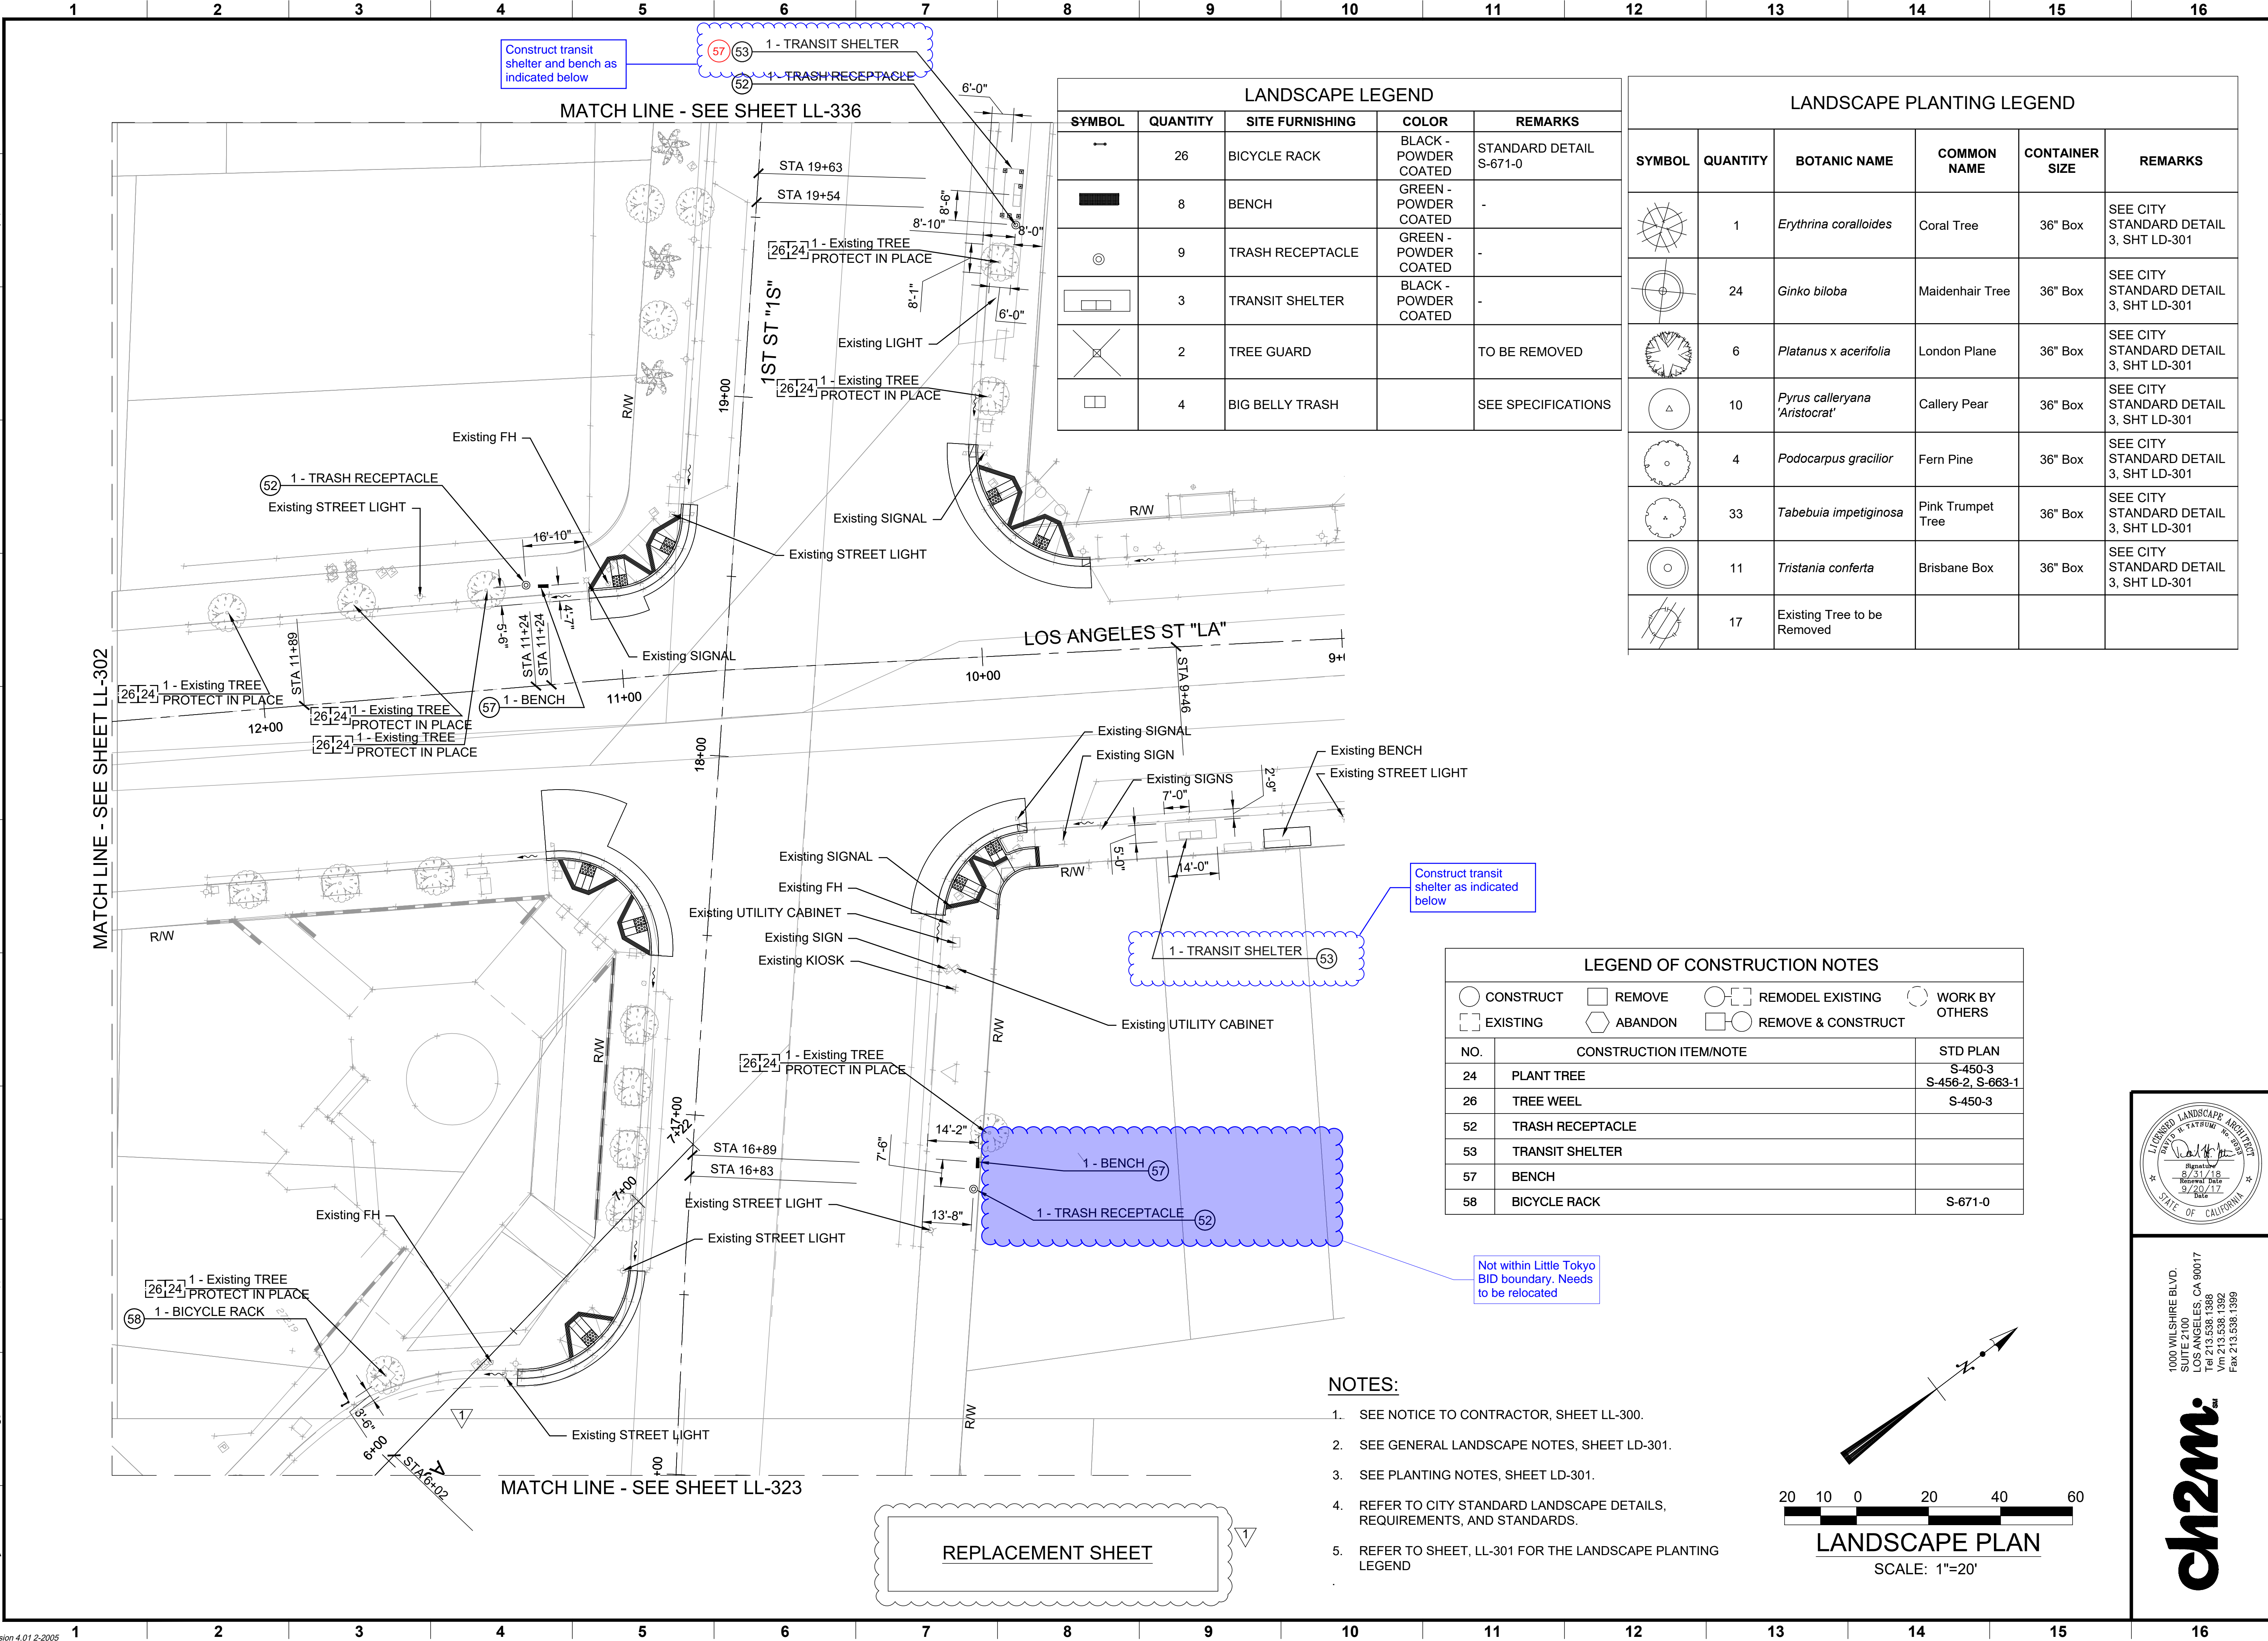


LANDSCAPE LEGEND				
SYMBOL	QUANTITY	SITE FURNISHING	COLOR	REMARKS
	26	BICYCLE RACK	BLACK - POWDER COATED	STANDARD DETAIL S-671-0
	8	BENCH	GREEN - POWDER COATED	-
	9	TRASH RECEPTACLE	GREEN - POWDER COATED	-
	3	TRANSIT SHELTER	BLACK - POWDER COATED	-
	2	TREE GUARD		TO BE REMOVED
	4	BIG BELLY TRASH		SEE SPECIFICATIONS

LANDSCAPE PLANTING LEGEND					
SYMBOL	QUANTITY	BOTANIC NAME	COMMON NAME	CONTAINER SIZE	REMARKS
	1	<i>Erythrina coraloides</i>	Coral Tree	36" Box	SEE CITY STANDARD DETAIL 3, SHT LD-301
	24	<i>Ginkgo biloba</i>	Maidenhair Tree	36" Box	SEE CITY STANDARD DETAIL 3, SHT LD-301
	6	<i>Platanus x acerifolia</i>	London Plane	36" Box	SEE CITY STANDARD DETAIL 3, SHT LD-301
	10	<i>Pyrus calleryana 'Aristocrat'</i>	Gallery Pear	36" Box	SEE CITY STANDARD DETAIL 3, SHT LD-301
	4	<i>Podocarpus gracilior</i>	Fern Pine	36" Box	SEE CITY STANDARD DETAIL 3, SHT LD-301
	33	<i>Tabebuia impetiginosa</i>	Pink Trumpet Tree	36" Box	SEE CITY STANDARD DETAIL 3, SHT LD-301
	11	<i>Tristania conferta</i>	Brisbane Box	36" Box	SEE CITY STANDARD DETAIL 3, SHT LD-301
	17	Existing Tree to be Removed			

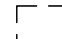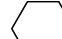LEGEND OF CONSTRUCTION NOTES							
	CONSTRUCT		REMOVE		REMODEL EXISTING		WORK BY OTHERS
	EXISTING		ABANDON		REMOVE & CONSTRUCT		
NO.	CONSTRUCTION ITEM/NOTE					STD PLAN	
24	PLANT TREE					S-450-3 S-456-2, S-663-1	
26	TREE WEEL					S-450-3	
52	TRASH RECEPTACLE						
53	TRANSIT SHELTER						
57	BENCH						
58	BICYCLE RACK					S-671-0	

- NOTES:
- SEE NOTICE TO CONTRACTOR, SHEET LL-300.
 - SEE GENERAL LANDSCAPE NOTES, SHEET LD-301.
 - SEE PLANTING NOTES, SHEET LD-301.
 - REFER TO CITY STANDARD LANDSCAPE DETAILS, REQUIREMENTS, AND STANDARDS.
 - REFER TO SHEET, LL-301 FOR THE LANDSCAPE PLANTING LEGEND

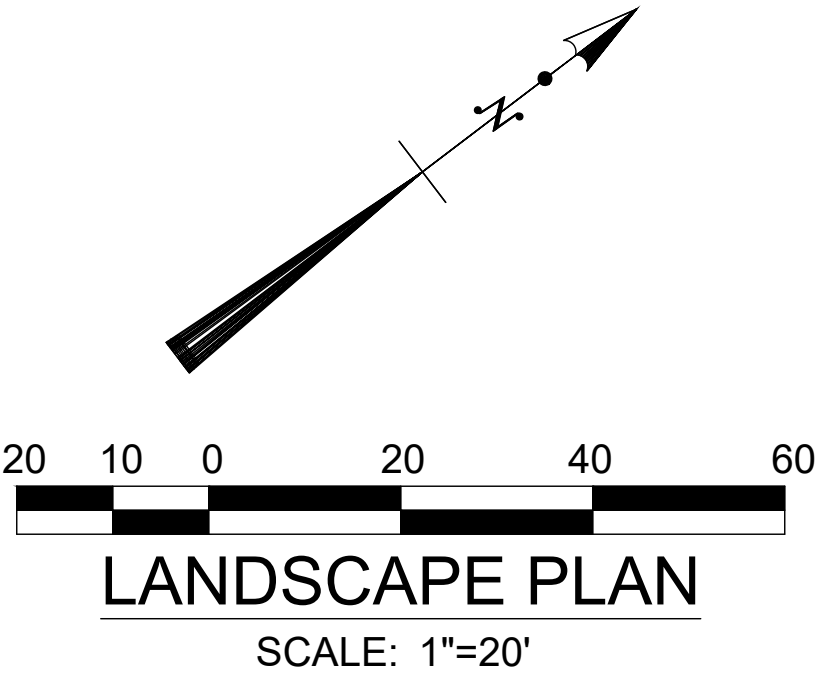

1000 WILSHIRE BLVD.
SUITE 2100
LOS ANGELES, CA 90017
Tel 213.538.1388
Vn 213.538.1392
Fax 213.538.1399

ENGINEERING
CITY OF LOS ANGELES

DATE: 9/13/17
WK: 1

NO. REVISIONS: 1
Bid Addendum #1

APPROVALS: DATE: BY:

DESIGN GROUP: DAVID TATSUMI
ENGINEER: MICHAEL ACEVES
DESIGNED BY: MICHAEL ACEVES
DRAWN BY: WEI KANG
CHECKED BY: MICHAEL ACEVES
APPROVED BY: DAVID TATSUMI


PROJECT: ATP CYCLE 1- LITTLE TOKYO PEDESTRIAN SAFETY IMPROVEMENTS
ADDRESS:

WORK ORDER NO. **E1907856**
DRAWING NO. **LL-301**

SHEET 69 OF 113 SHEETS

REPLACEMENT SHEET

SYMBOL	QUANTITY	SITE FURNISHING	COLOR	REMARKS
	26	BICYCLE RACK	BLACK - POWDER COATED	STANDARD DETAIL S-671-0
	8	BENCH	GREEN - POWDER COATED	-
	9	TRASH RECEPTACLE	GREEN - POWDER COATED	-
	3	TRANSIT SHELTER	BLACK - POWDER COATED	-
	2	TREE GUARD		TO BE REMOVED
	4	BIG BELLY TRASH		SEE SPECIFICATIONS

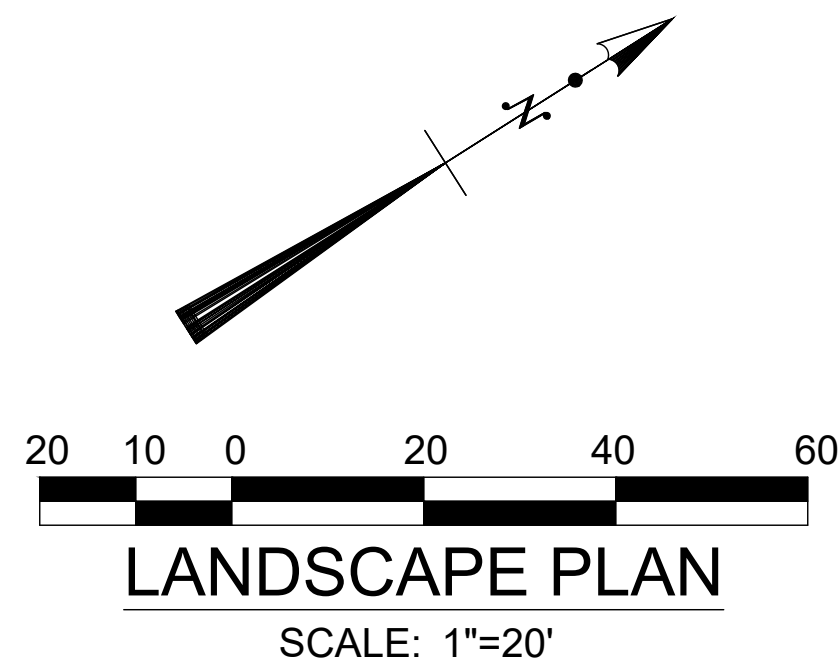[illegible]




SYMBOL	QUANTITY	SITE FURNISHING	COLOR	REMARKS
	26	BICYCLE RACK	BLACK - POWDER COATED	STANDARD DETAIL S-671-0
	8	BENCH	GREEN - POWDER COATED	-
	9	TRASH RECEPTACLE	GREEN - POWDER COATED	-
	3	TRANSIT SHELTER	BLACK - POWDER COATED	-
	2	TREE GUARD		TO BE REMOVED
	4	BIG BELLY TRASH		SEE SPECIFICATIONS


A graphic scale bar and north arrow. The scale bar is horizontal with alternating black and white segments, marked with the numbers 20, 10, 0, 20, 40, and 60. Below the bar, the text "LANDSCAPE PLAN" is written in a large, bold, serif font. Underneath that, the text "SCALE: 1"=20'" is written in a smaller, bold, serif font. To the right of the scale bar is a north arrow pointing towards the upper right, with a small circle and a crosshair at its base.



1000 WILSHIRE BLVD.
SUITE 2100
LOS ANGELES, CA 90017
Tel 213.538.1388
Vm 213.538.1392
Fax 213.538.1399


ch2m.SM


CITY OF LOS ANGELES		DEPARTMENT OF PUBLIC WORKS		BUREAU OF ENGINEERING	
VERTICAL CONTROL : SEE CL SHEETS HORIZONTAL CONTROL : SEE CL SHEETS		GARY LEE MOORE, P.E. ENV SP DESIGN GROUP		APPROVALS: DATE: BY:	
SHEET TITLE: LANDSCAPE PLAN		ENGINEER: DAVID TATSUMI L.C. NO. 2053		NO. REVISIONS: DATE: BY:	
PROJECT: ATP CYCLE 1- LITTLE TOKYO PEDESTRIAN SAFETY IMPROVEMENTS		DESIGNED BY: MICHAEL ACEVES DRAWN BY: WEY KANG		<input checked="" type="checkbox"/> Bid Addendum #1	
ADDRESS:		CHECKED BY: MICHAEL ACEVES APPROVED BY: DAVID TATSUMI		INDEX NO.	
WORK ORDER NO. E1907856		DRAWING NO. LL-304		ENGINEERING  CITY OF LOS ANGELES	
SHEET 71 OF 113 SHEETS				B - PERMITS	

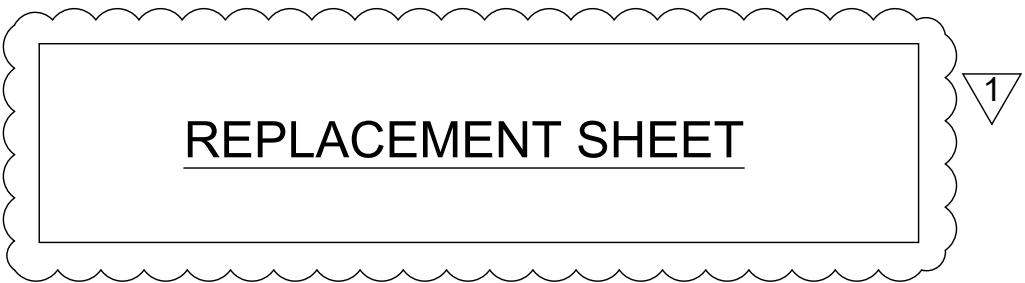

1. SEE NOTICE TO CONTRACTOR, SHEET LL-300.
2. SEE GENERAL LANDSCAPE NOTES, SHEET LD-301.
3. SEE PLANTING NOTES, SHEET LD-301.
4. REFER TO CITY STANDARD LANDSCAPE DETAILS, REQUIREMENTS, AND STANDARDS.
5. REFER TO SHEET, LL-301 FOR THE LANDSCAPE PLANTING LEGEND


SYMBOL	QUANTITY	SITE FURNISHING	COLOR	REMARKS
	26	BICYCLE RACK	BLACK - POWDER COATED	STANDARD DETAIL S-671-0
	8	BENCH	GREEN - POWDER COATED	-
	9	TRASH RECEPTACLE	GREEN - POWDER COATED	-
	3	TRANSIT SHELTER	BLACK - POWDER COATED	-
	2	TREE GUARD		TO BE REMOVED
	4	BIG BELLY TRASH		SEE SPECIFICATIONS

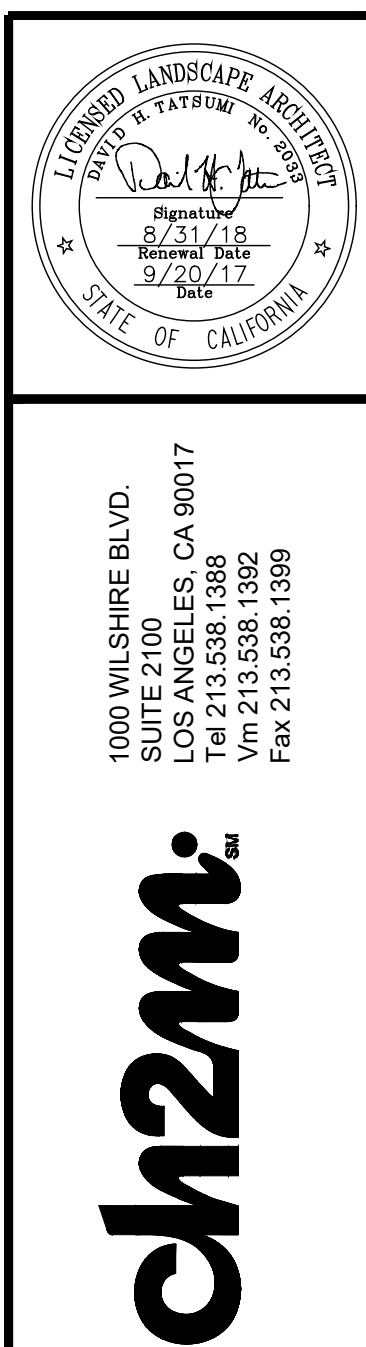

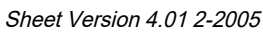

- | SYMBOL | QUANTITY | SITE FURNISHING | COLOR | REMARKS |
|---|----------|------------------|-----------------------------|----------------------------|
|  | 26 | BICYCLE RACK | BLACK -
POWDER
COATED | STANDARD DETAIL
S-671-0 |
|  | 8 | BENCH | GREEN -
POWDER
COATED | - |
|  | 9 | TRASH RECEPTACLE | GREEN -
POWDER
COATED | - |
|  | 3 | TRANSIT SHELTER | BLACK -
POWDER
COATED | - |
|  | 2 | TREE GUARD | | TO BE REMOVED |
|  | 4 | BIG BELLY TRASH | | SEE SPECIFICATIONS |


REPLACEMENT SHEET

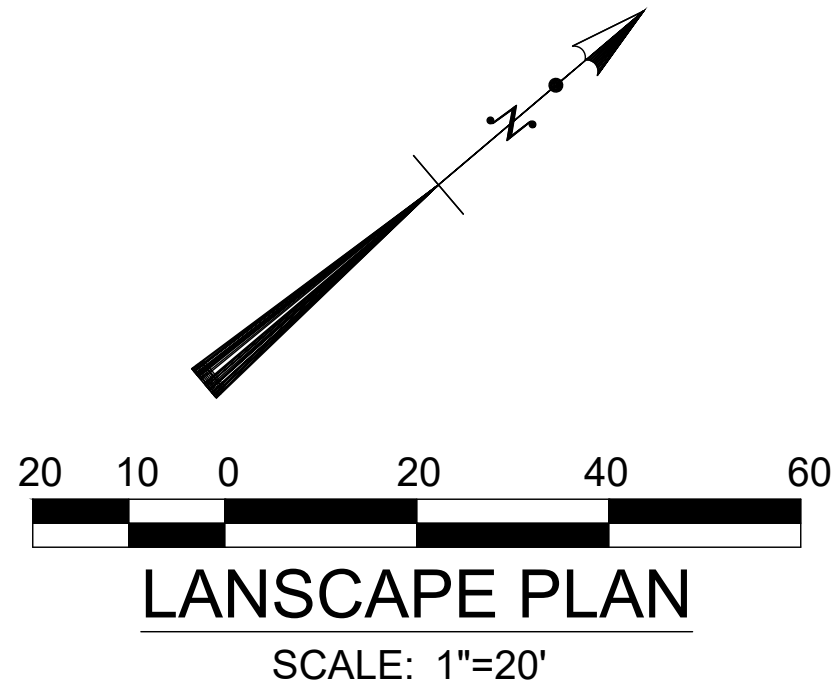

1000 WILSHIRE BLVD.
SUITE 2100
LOS ANGELES, CA 90017
Tel 213.538.1388
Vm 213.538.1392
Fax 213.538.1399

ch2m.SM


[illegible]

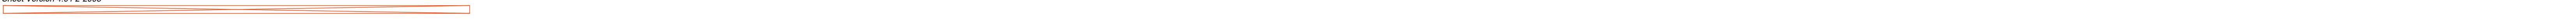





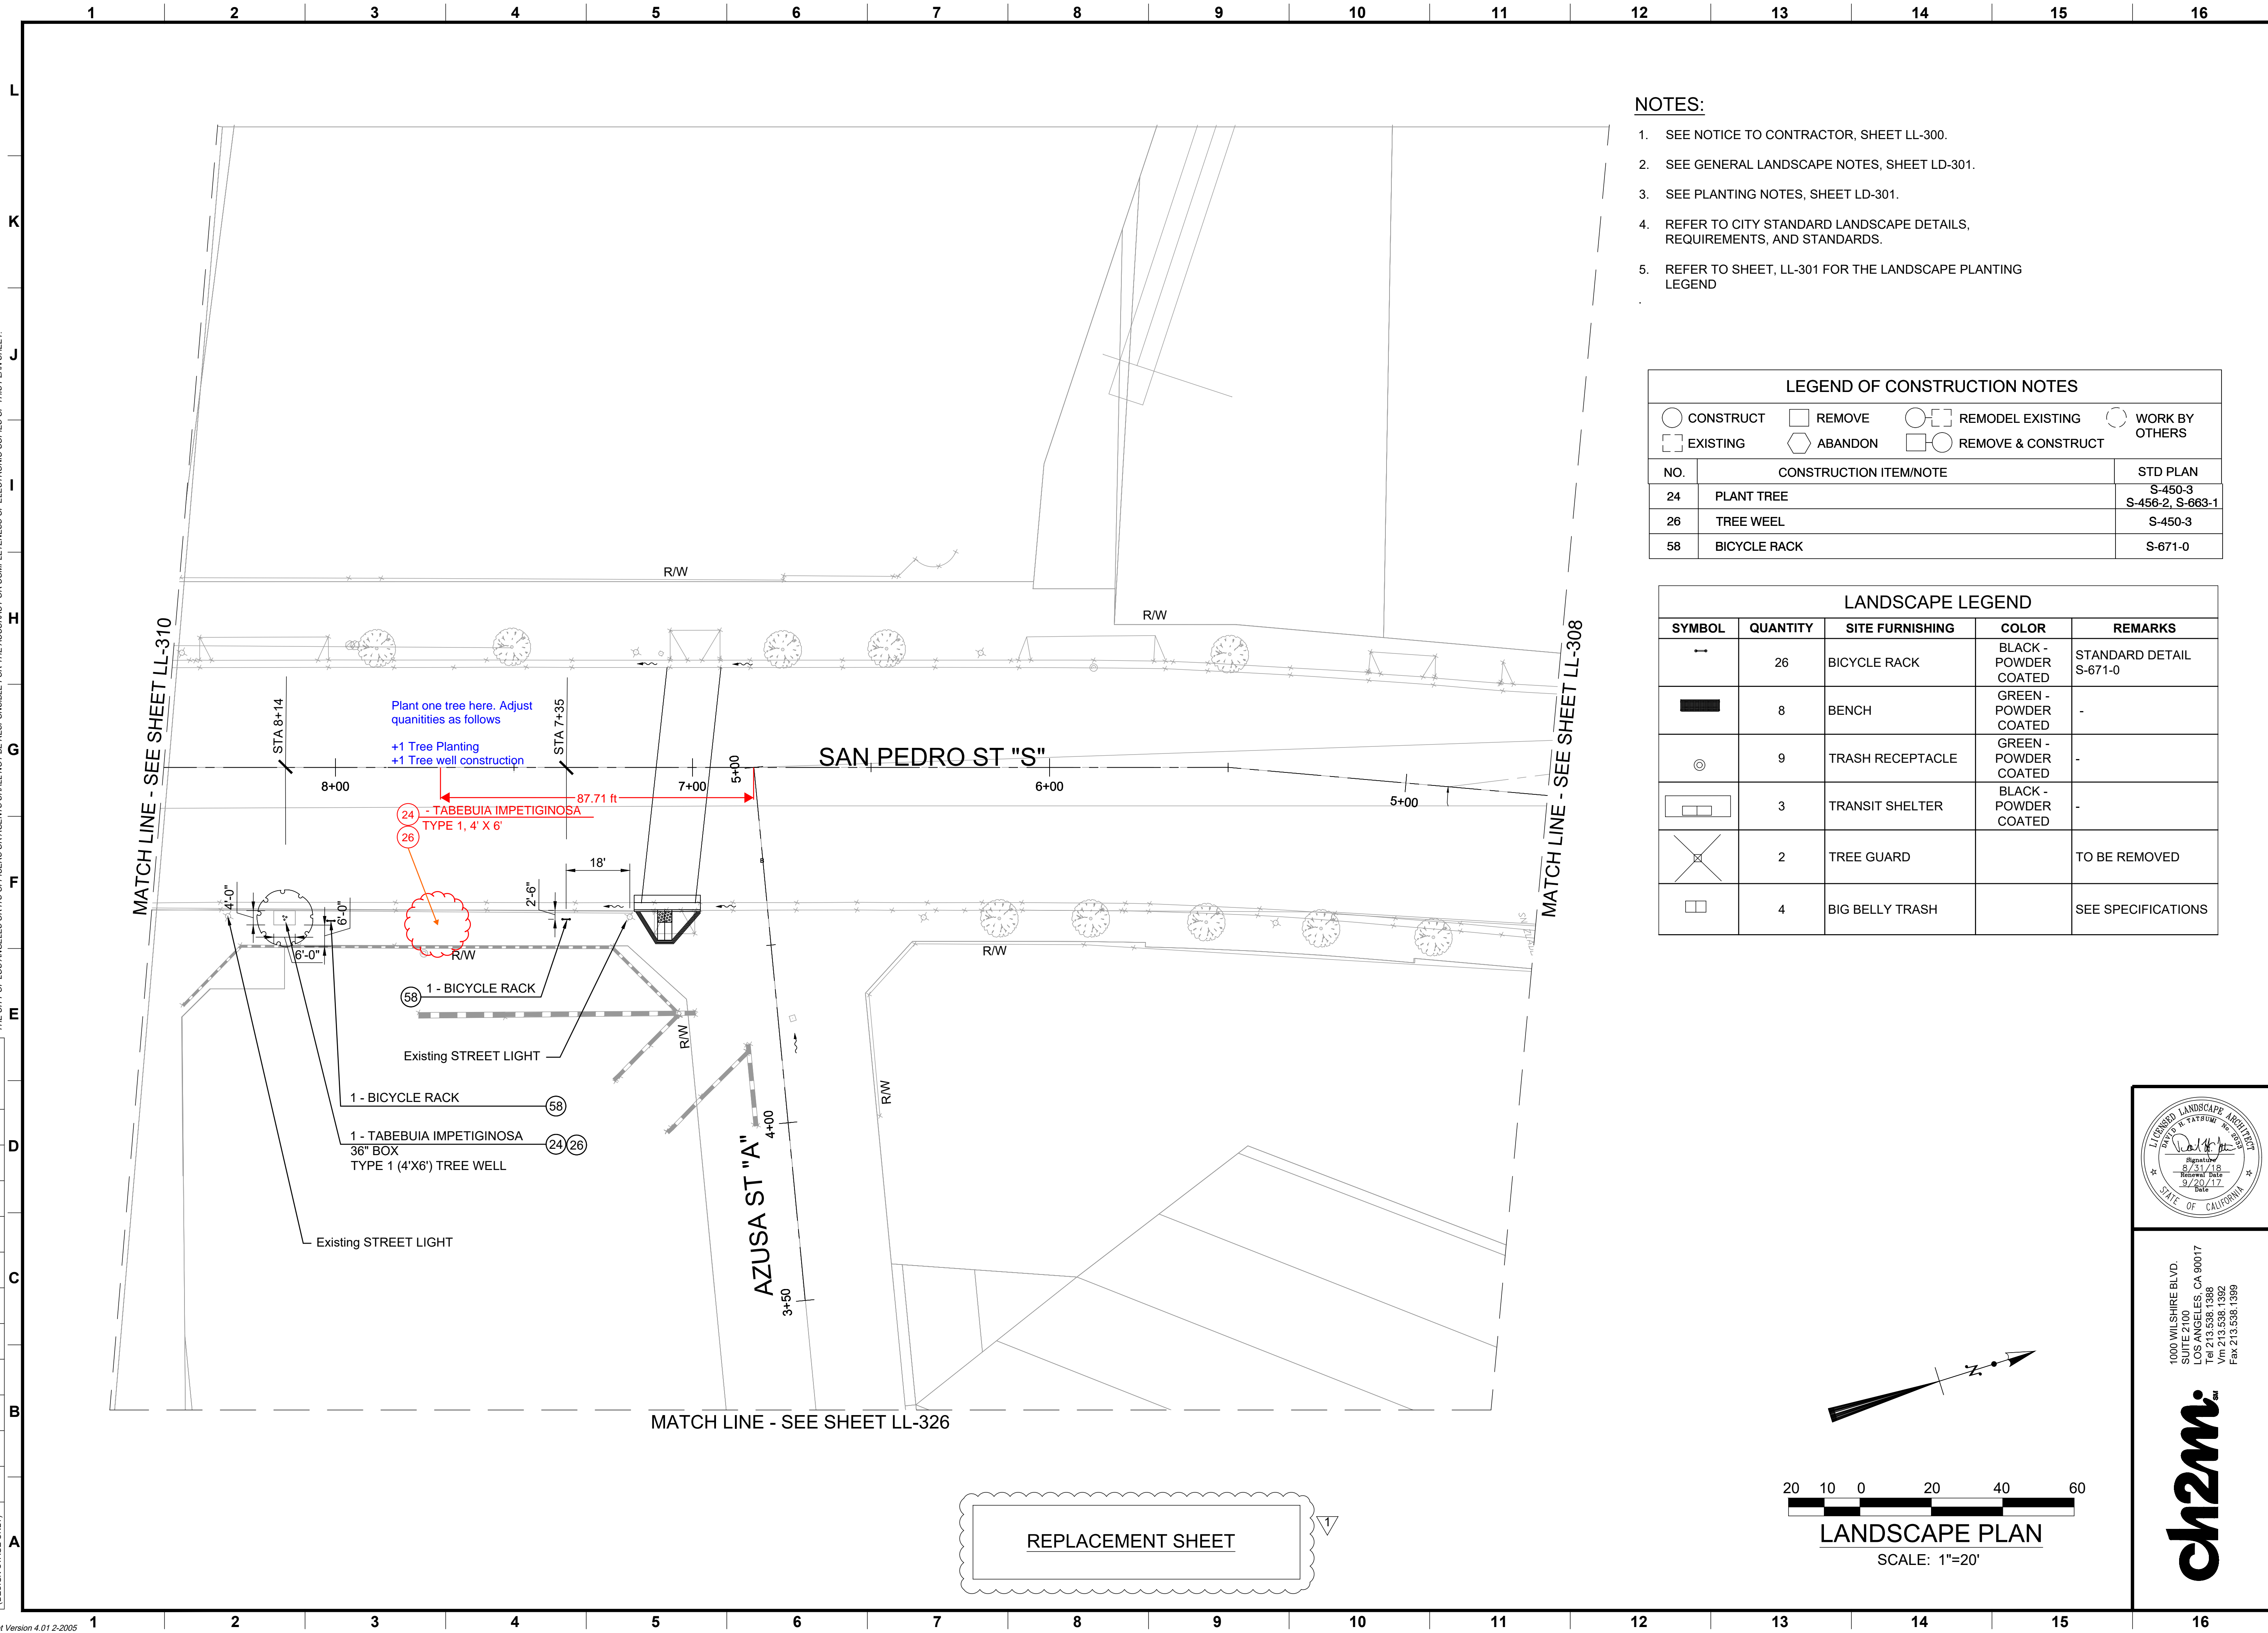


WORK ORDER NO.
E1907856

DRAWING NO.
LL-308


SHEET **75** OF **113** SHEETS




1. SEE NOTICE TO CONTRACTOR, SHEET LL-300.
2. SEE GENERAL LANDSCAPE NOTES, SHEET LD-301.
3. SEE PLANTING NOTES, SHEET LD-301.
4. REFER TO CITY STANDARD LANDSCAPE DETAILS, REQUIREMENTS, AND STANDARDS.
5. REFER TO SHEET, LL-301 FOR THE LANDSCAPE PLANTING LEGEND

LEGEND OF CONSTRUCTION NOTES			
	CONSTRUCT		REMOVE
	REMODEL EXISTING		WORK BY OTHERS
	EXISTING		ABANDON
	REMOVE & CONSTRUCT		
NO.	CONSTRUCTION ITEM/NOTE		STD PLAN
24	PLANT TREE		S-450-3 S-456-2, S-663-1
26	TREE WEEL		S-450-3
58	BICYCLE RACK		S-671-0

SYMBOL	QUANTITY	SITE FURNISHING	COLOR	REMARKS
	26	BICYCLE RACK	BLACK - POWDER COATED	STANDARD DETAIL S-671-0
	8	BENCH	GREEN - POWDER COATED	-
	9	TRASH RECEPTACLE	GREEN - POWDER COATED	-
	3	TRANSIT SHELTER	BLACK - POWDER COATED	-
	2	TREE GUARD		TO BE REMOVED
	4	BIG BELLY TRASH		SEE SPECIFICATIONS

CITY OF LOS ANGELES		DEPARTMENT OF PUBLIC WORKS		BUREAU OF ENGINEERING	
VERTICAL CONTROL: SEE CL SHEETS HORIZONTAL CONTROL: SEE CL SHEETS		GARY LEE MOORE, P.E. ENV SP DESIGN GROUP CITY ENGINEER		/ NO. REVISIONS: 1 Bid Addendum #1	
SHEET TITLE: LANDSCAPE PLAN		ENGINEER: DAVID TATSUMI LIC. NO. 2033		DATE: BY: 9/13/17 WK	
PROJECT: ATP CYCLE 1- LITTLE TOKYO PEDESTRIAN SAFETY IMPROVEMENTS		DESIGNED BY: MICHAEL ACEVES DRAWN BY: WEY KANG		APPROVALS: DATE: BY:	
ADDRESS:		CHECKED BY: MICHAEL ACEVES APPROVED BY: DAVID TATSUMI		INDEX NO.	
WORK ORDER NO. E1907856		DRAWING NO. LL-309		ENGINEERING  CITY OF LOS ANGELES	
SHEET 76 OF 113 SHEETS					

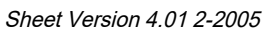

NOTES:


1. SEE NOTICE TO CONTRACTOR, SHEET LL-300.
2. SEE GENERAL LANDSCAPE NOTES, SHEET LD-301.
3. SEE PLANTING NOTES, SHEET LD-301.
4. REFER TO CITY STANDARD LANDSCAPE DETAILS, REQUIREMENTS, AND STANDARDS.
5. REFER TO SHEET, LL-301 FOR THE LANDSCAPE PLANTING LEGEND

PRUNING & REMOVALS:
(6) - REMOVE TREE



1000 WILSHIRE BLVD.
SUITE 2100
LOS ANGELES, CA 90017
Tel 213.538.1388
Vm 213.538.1392
Fax 213.538.1399

ch2m.SM

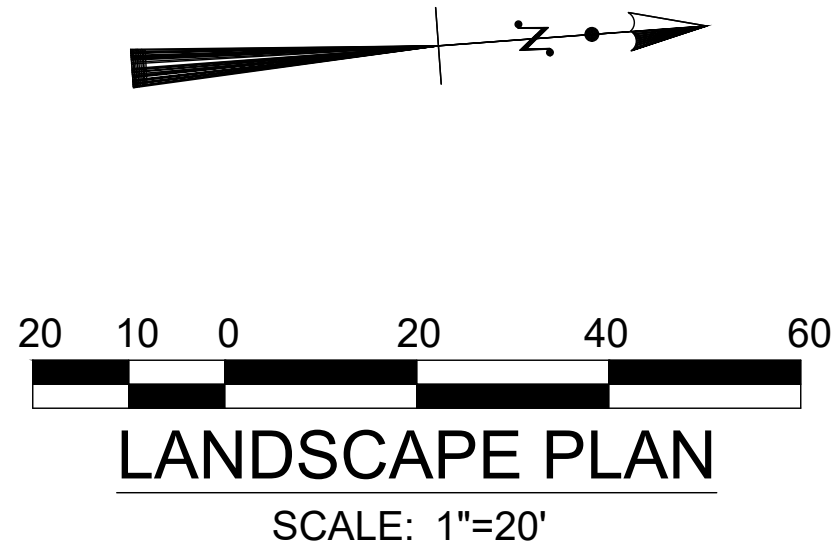

LANDSCAPE LEGEND				
SYMBOL	QUANTITY	SITE FURNISHING	COLOR	REMARKS
	26	BICYCLE RACK	BLACK - POWDER COATED	STANDARD DETAIL S-671-0
	8	BENCH	GREEN - POWDER COATED	-
	9	TRASH RECEPTACLE	GREEN - POWDER COATED	-
	3	TRANSIT SHELTER	BLACK - POWDER COATED	-
	2	TREE GUARD		TO BE REMOVED
	4	BIG BELLY TRASH		SEE SPECIFICATIONS

NOTES:

1. SEE NOTICE TO CONTRACTOR, SHEET LL-300.
2. SEE GENERAL LANDSCAPE NOTES, SHEET LD-301.
3. SEE PLANTING NOTES, SHEET LD-301.
4. REFER TO CITY STANDARD LANDSCAPE DETAILS, REQUIREMENTS, AND STANDARDS.
5. REFER TO SHEET, LL-301 FOR THE LANDSCAPE PLANTING LEGEND

CITY OF LOS ANGELES		DEPARTMENT OF PUBLIC WORKS		BUREAU OF ENGINEERING	
VERTICAL CONTROL : SEE CL SHEETS		HORIZONTAL CONTROL : SEE CL SHEETS		APPROVALS: DATE: BY:	
SHEET TITLE: LANDSCAPE PLAN		ENGINEER: DAVID TATSUMI		DATE: 9/13/17	
PROJECT: ATP CYCLE 1- LITTLE TOKYO PEDESTRIAN SAFETY IMPROVEMENTS		DESIGNED BY: MICHAEL ACEVES		REVISIONS: 1/ Bid Addendum #1	
ADDRESS:		DRAWN BY: WEY KANG		INDEX NO.	
WORK ORDER NO. E1907856		CHECKED BY: MICHAEL ACEVES		B - PERMITS	
DRAWING NO. LL-312		APPROVED BY: DAVID TATSUMI		CITY OF LOS ANGELES	
SHEET 78 OF 113 SHEETS		ENGINEER: DAVID TATSUMI		CITY ENGINEER	
		DESIGNED BY: MICHAEL ACEVES		LIC. NO. 2033	
		DRAWN BY: WEY KANG			
		CHECKED BY: MICHAEL ACEVES			
		APPROVED BY: DAVID TATSUMI			





SYMBOL	QUANTITY	SITE FURNISHING	COLOR	REMARKS
	26	BICYCLE RACK	BLACK - POWDER COATED	STANDARD DETAIL S-671-0
	8	BENCH	GREEN - POWDER COATED	-
	9	TRASH RECEPTACLE	GREEN - POWDER COATED	-
	3	TRANSIT SHELTER	BLACK - POWDER COATED	-
	2	TREE GUARD		TO BE REMOVED
	4	BIG BELLY TRASH		SEE SPECIFICATIONS

NOTES:



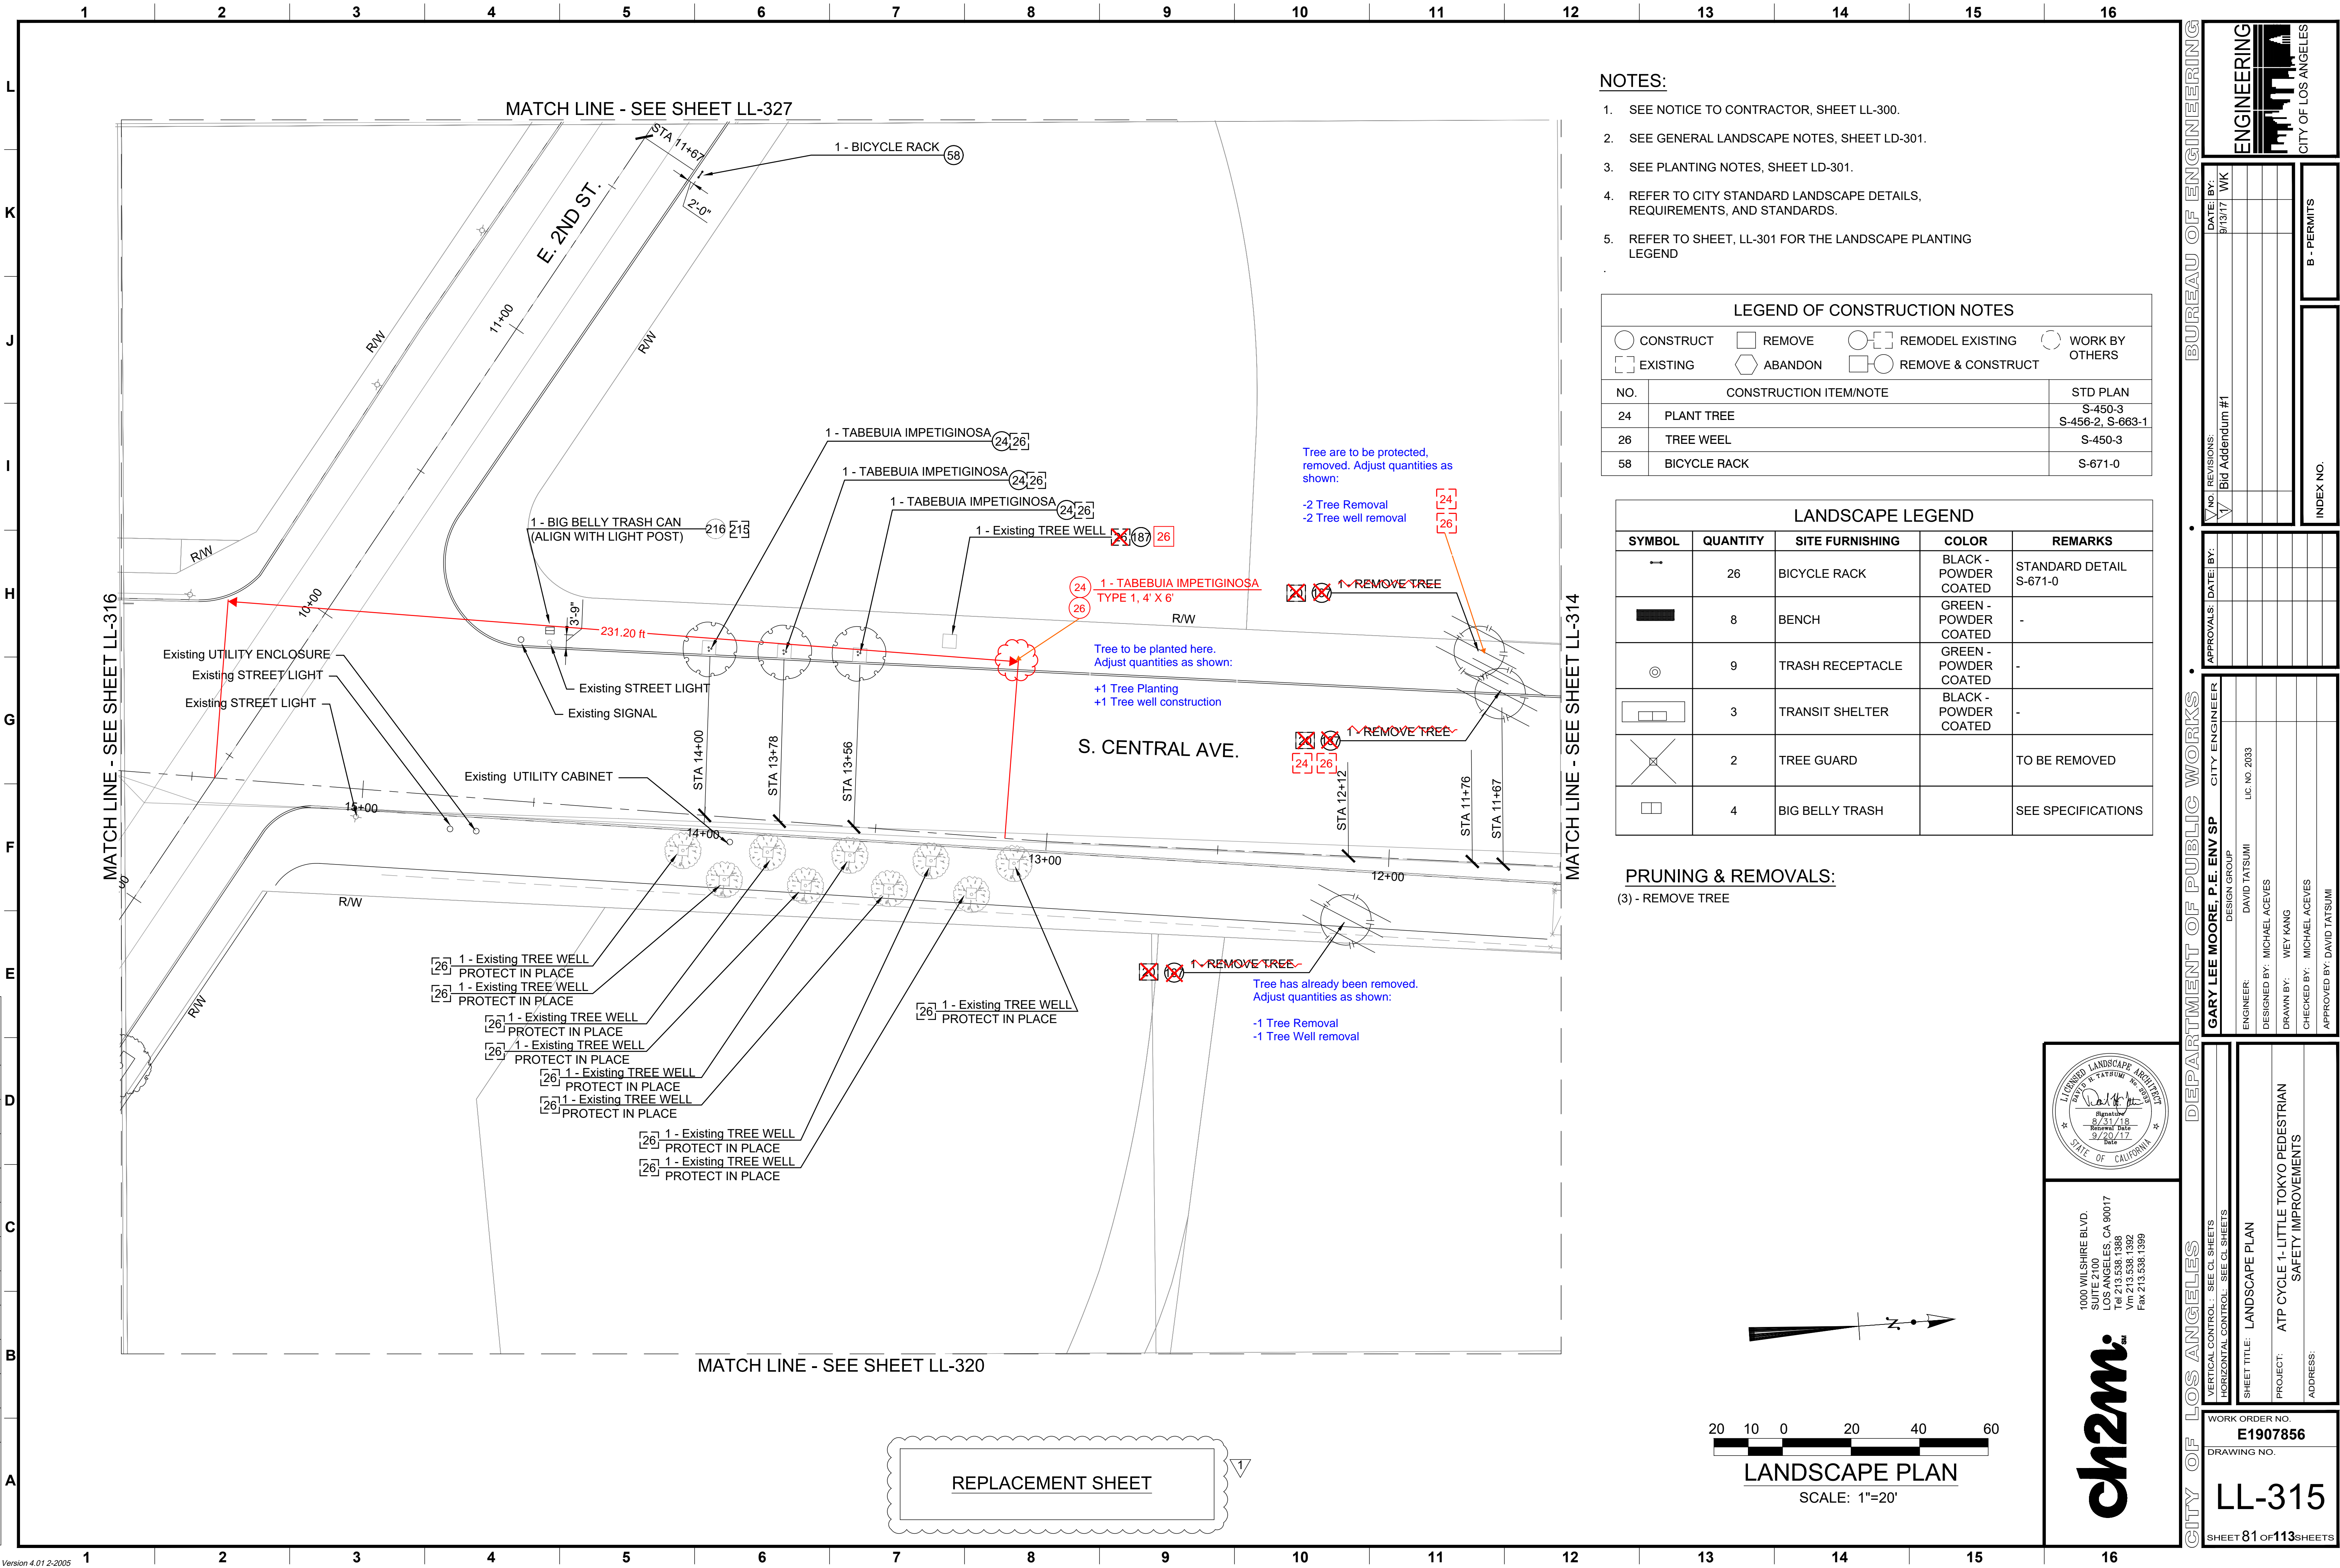


 

1. SEE NOTICE TO CONTRACTOR, SHEET LL-300.
2. SEE GENERAL LANDSCAPE NOTES, SHEET LD-301.
3. SEE PLANTING NOTES, SHEET LD-301.
4. REFER TO CITY STANDARD LANDSCAPE DETAILS, REQUIREMENTS, AND STANDARDS.
5. REFER TO SHEET, LL-301 FOR THE LANDSCAPE PLANTING LEGEND

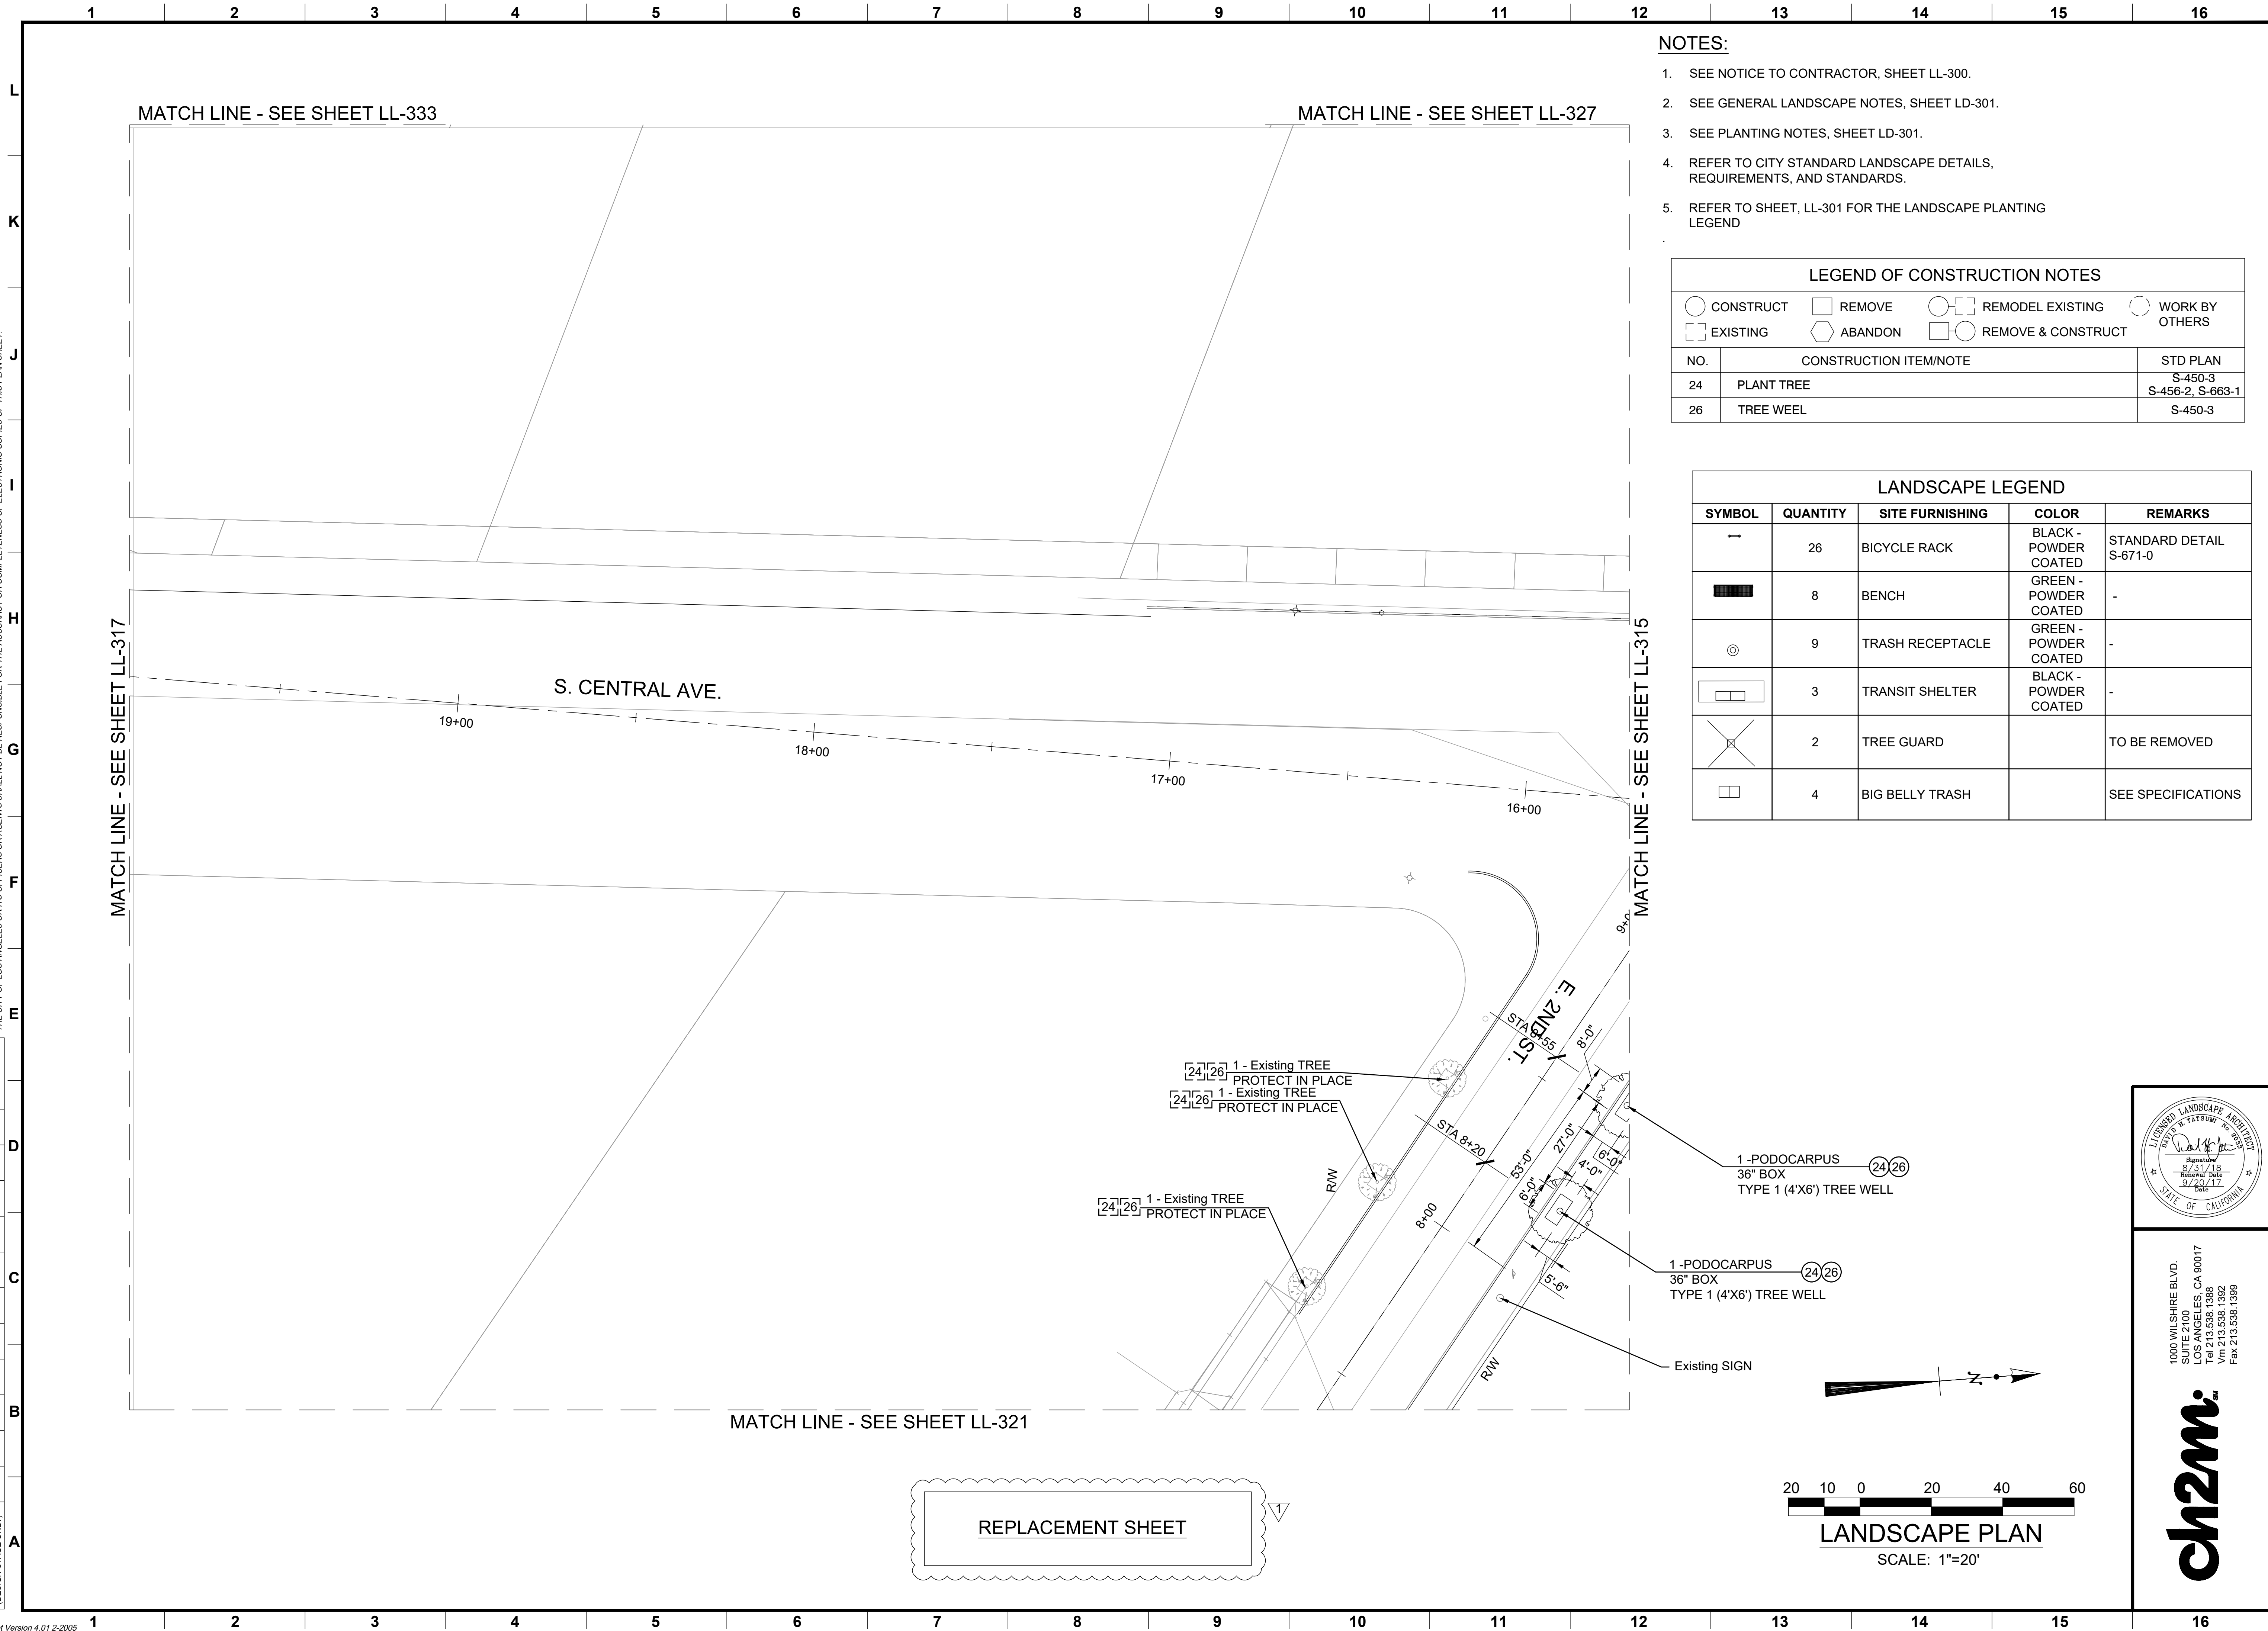CITY OF LOS ANGELES		DEPARTMENT OF PUBLIC WORKS		BUREAU OF ENGINEERING																																		
VERTICAL CONTROL : SEE CL SHEETS HORIZONTAL CONTROL : SEE CL SHEETS		<table border="1" style="width: 100%; border-collapse: collapse;"> <tr> <td colspan="2" style="text-align: center;">GARY LEE MOORE, P.E. ENV SP</td> <td style="text-align: center;">CITY ENGINEER</td> </tr> <tr> <td colspan="3" style="text-align: center;">DESIGN GROUP</td> </tr> <tr> <td style="height: 30px; vertical-align: top;">ENGINEER:</td> <td colspan="2" style="text-align: center;">DAVID TATSUMI</td> </tr> <tr> <td style="height: 30px; vertical-align: top;">DESIGNED BY:</td> <td colspan="2" style="text-align: center;">MICHAEL ACEVES</td> </tr> <tr> <td style="height: 30px; vertical-align: top;">DRAWN BY:</td> <td colspan="2" style="text-align: center;">WEY KANG</td> </tr> <tr> <td style="height: 30px; vertical-align: top;">CHECKED BY:</td> <td colspan="2" style="text-align: center;">MICHAEL ACEVES</td> </tr> <tr> <td style="height: 30px; vertical-align: top;">APPROVED BY:</td> <td colspan="2" style="text-align: center;">DAVID TATSUMI</td> </tr> </table>		GARY LEE MOORE, P.E. ENV SP		CITY ENGINEER	DESIGN GROUP			ENGINEER:	DAVID TATSUMI		DESIGNED BY:	MICHAEL ACEVES		DRAWN BY:	WEY KANG		CHECKED BY:	MICHAEL ACEVES		APPROVED BY:	DAVID TATSUMI		<table border="1" style="width: 100%; border-collapse: collapse;"> <tr> <td style="width: 50%; height: 30px; vertical-align: top;">APPROVALS:</td> <td style="width: 50%; height: 30px; vertical-align: top;">DATE:</td> </tr> <tr> <td style="height: 30px; vertical-align: top;"> <input checked="" type="checkbox"/> NO REVISIONS: <input checked="" type="checkbox"/> Bid Addendum #1 </td> <td style="height: 30px; vertical-align: top;">9/13/17</td> </tr> <tr> <td colspan="2" style="height: 30px; vertical-align: top;"> <table border="1" style="width: 100%; border-collapse: collapse;"> <tr> <td colspan="2" style="text-align: center;">ENGINEERING</td> </tr> <tr> <td colspan="2" style="text-align: center;"> </td> </tr> <tr> <td colspan="2" style="text-align: center;">CITY OF LOS ANGELES</td> </tr> </table> </td> </tr> </table>		APPROVALS:	DATE:	<input checked="" type="checkbox"/> NO REVISIONS: <input checked="" type="checkbox"/> Bid Addendum #1	9/13/17	<table border="1" style="width: 100%; border-collapse: collapse;"> <tr> <td colspan="2" style="text-align: center;">ENGINEERING</td> </tr> <tr> <td colspan="2" style="text-align: center;"> </td> </tr> <tr> <td colspan="2" style="text-align: center;">CITY OF LOS ANGELES</td> </tr> </table>		ENGINEERING				CITY OF LOS ANGELES	
GARY LEE MOORE, P.E. ENV SP		CITY ENGINEER																																				
DESIGN GROUP																																						
ENGINEER:	DAVID TATSUMI																																					
DESIGNED BY:	MICHAEL ACEVES																																					
DRAWN BY:	WEY KANG																																					
CHECKED BY:	MICHAEL ACEVES																																					
APPROVED BY:	DAVID TATSUMI																																					
APPROVALS:	DATE:																																					
<input checked="" type="checkbox"/> NO REVISIONS: <input checked="" type="checkbox"/> Bid Addendum #1	9/13/17																																					
<table border="1" style="width: 100%; border-collapse: collapse;"> <tr> <td colspan="2" style="text-align: center;">ENGINEERING</td> </tr> <tr> <td colspan="2" style="text-align: center;"> </td> </tr> <tr> <td colspan="2" style="text-align: center;">CITY OF LOS ANGELES</td> </tr> </table>		ENGINEERING				CITY OF LOS ANGELES																																
ENGINEERING																																						
CITY OF LOS ANGELES																																						
<table border="1" style="width: 100%; border-collapse: collapse;"> <tr> <td colspan="2" style="height: 30px; vertical-align: top;"> SHEET TITLE: LANDSCAPE PLAN </td> </tr> <tr> <td colspan="2" style="height: 30px; vertical-align: top;"> PROJECT: ATP CYCLE 1- LITTLE TOKYO PEDESTRIAN SAFETY IMPROVEMENTS </td> </tr> <tr> <td colspan="2" style="height: 30px; vertical-align: top;"> ADDRESS: </td> </tr> </table>		SHEET TITLE: LANDSCAPE PLAN		PROJECT: ATP CYCLE 1- LITTLE TOKYO PEDESTRIAN SAFETY IMPROVEMENTS		ADDRESS:		<table border="1" style="width: 100%; border-collapse: collapse;"> <tr> <td colspan="2" style="height: 30px; vertical-align: top;"> WORK ORDER NO. E1907856 </td> </tr> <tr> <td colspan="2" style="height: 30px; vertical-align: top;"> DRAWING NO. </td> </tr> </table>		WORK ORDER NO. E1907856		DRAWING NO.																										
SHEET TITLE: LANDSCAPE PLAN																																						
PROJECT: ATP CYCLE 1- LITTLE TOKYO PEDESTRIAN SAFETY IMPROVEMENTS																																						
ADDRESS:																																						
WORK ORDER NO. E1907856																																						
DRAWING NO.																																						
<table border="1" style="width: 100%; border-collapse: collapse;"> <tr> <td colspan="2" style="height: 30px; vertical-align: top;"> LL-314 </td> </tr> <tr> <td colspan="2" style="height: 30px; vertical-align: top;"> SHEET 80 OF 113 SHEETS </td> </tr> </table>		LL-314		SHEET 80 OF 113 SHEETS		<table border="1" style="width: 100%; border-collapse: collapse;"> <tr> <td colspan="2" style="height: 30px; vertical-align: top;"> INDEX NO. </td> </tr> <tr> <td colspan="2" style="height: 30px; vertical-align: top;"> B - PERMITS </td> </tr> </table>		INDEX NO.		B - PERMITS																												
LL-314																																						
SHEET 80 OF 113 SHEETS																																						
INDEX NO.																																						
B - PERMITS																																						






1. SEE NOTICE TO CONTRACTOR, SHEET LL-300.
2. SEE GENERAL LANDSCAPE NOTES, SHEET LD-301.
3. SEE PLANTING NOTES, SHEET LD-301.
4. REFER TO CITY STANDARD LANDSCAPE DETAILS,
REQUIREMENTS, AND STANDARDS.
5. REFER TO SHEET, LL-301 FOR THE LANDSCAPE PLANTING
LEGEND


LEGEND OF CONSTRUCTION NOTES		
 CONSTRUCT	 REMOVE	 REMODEL EXISTING
 EXISTING	 ABANDON	 REMOVE & CONSTRUCT
		 WORK BY OTHERS
NO.	CONSTRUCTION ITEM/NOTE	STD PLAN
24	PLANT TREE	S-450-3 S-456-2, S-663-1
26	TREE WEEL	S-450-3

SYMBOL	QUANTITY	SITE FURNISHING	COLOR	REMARKS
	26	BICYCLE RACK	BLACK - POWDER COATED	STANDARD DETAIL S-671-0
	8	BENCH	GREEN - POWDER COATED	-
	9	TRASH RECEPTACLE	GREEN - POWDER COATED	-
	3	TRANSIT SHELTER	BLACK - POWDER COATED	-
	2	TREE GUARD		TO BE REMOVED
	4	BIG BELLY TRASH		SEE SPECIFICATIONS

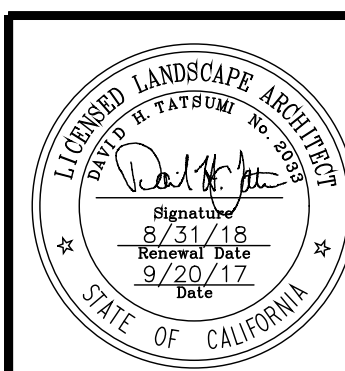

1000 WILSHIRE BLVD.
SUITE 2100
LOS ANGELES, CA 90017
Tel 213.538.1388
Vm 213.538.1392
Fax 213.538.1399

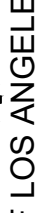

CITY OF LOS ANGELES	DEPARTMENT OF PUBLIC WORKS	BUREAU OF ENGINEERING	ENGINEERING  CITY OF LOS ANGELES
<div style="display: flex; justify-content: space-between;"> <div> VERTICAL CONTROL: SEE CL SHEETS HORIZONTAL CONTROL: SEE CL SHEETS </div> <div> DATE: 9/13/17 BY: WK </div> </div>		<div style="display: flex; justify-content: space-between;"> <div> NO. REVISIONS: <input checked="" type="checkbox"/> Bid Addendum #1 </div> <div> DATE: 9/13/17 BY: WK </div> </div>	
<div style="display: flex; justify-content: space-between;"> <div> ENGINEER: DAVID TATSUMI DESIGNED BY: MICHAEL ACEVES DRAWN BY: WEY KANG CHECKED BY: MICHAEL ACEVES APPROVED BY: DAVID TATSUMI </div> <div> DESIGN GROUP: LIC. NO. 2033 </div> </div>		<div style="display: flex; justify-content: space-between;"> <div> APPROVALS: </div> <div> DATE: </div> <div> BY: </div> </div>	
<div style="display: flex; justify-content: space-between;"> <div> SHEET TITLE: LANDSCAPE PLAN </div> <div> PROJECT: ATP CYCLE 1- LITTLE TOKYO PEDESTRIAN SAFETY IMPROVEMENTS </div> <div> ADDRESS: </div> </div>		<div style="display: flex; justify-content: space-between;"> <div> INDEX NO. </div> <div> B - PERMITS </div> </div>	
WORK ORDER NO. E1907856		DRAWING NO. <div style="font-size: 2em; font-weight: bold; text-align: center;">LL-316</div>	
SHEET 82 OF 113 SHEETS			

THE CITY OF LOS ANGELES OR ITS OFFICERS OR AGENTS SHALL NOT BE RESPONSIBLE FOR THE ACCURACY OR COMPLETENESS OF ELECTRONIC COPIES OF THIS PLAN SHEET.

REVISION DATES
(DESIGN STAGE ONLY)

6-17-15

A

B

C

D

E

F

G

H

I

J

K

L

1

2

3

4

5

6

7

8

9

10

11


12

13





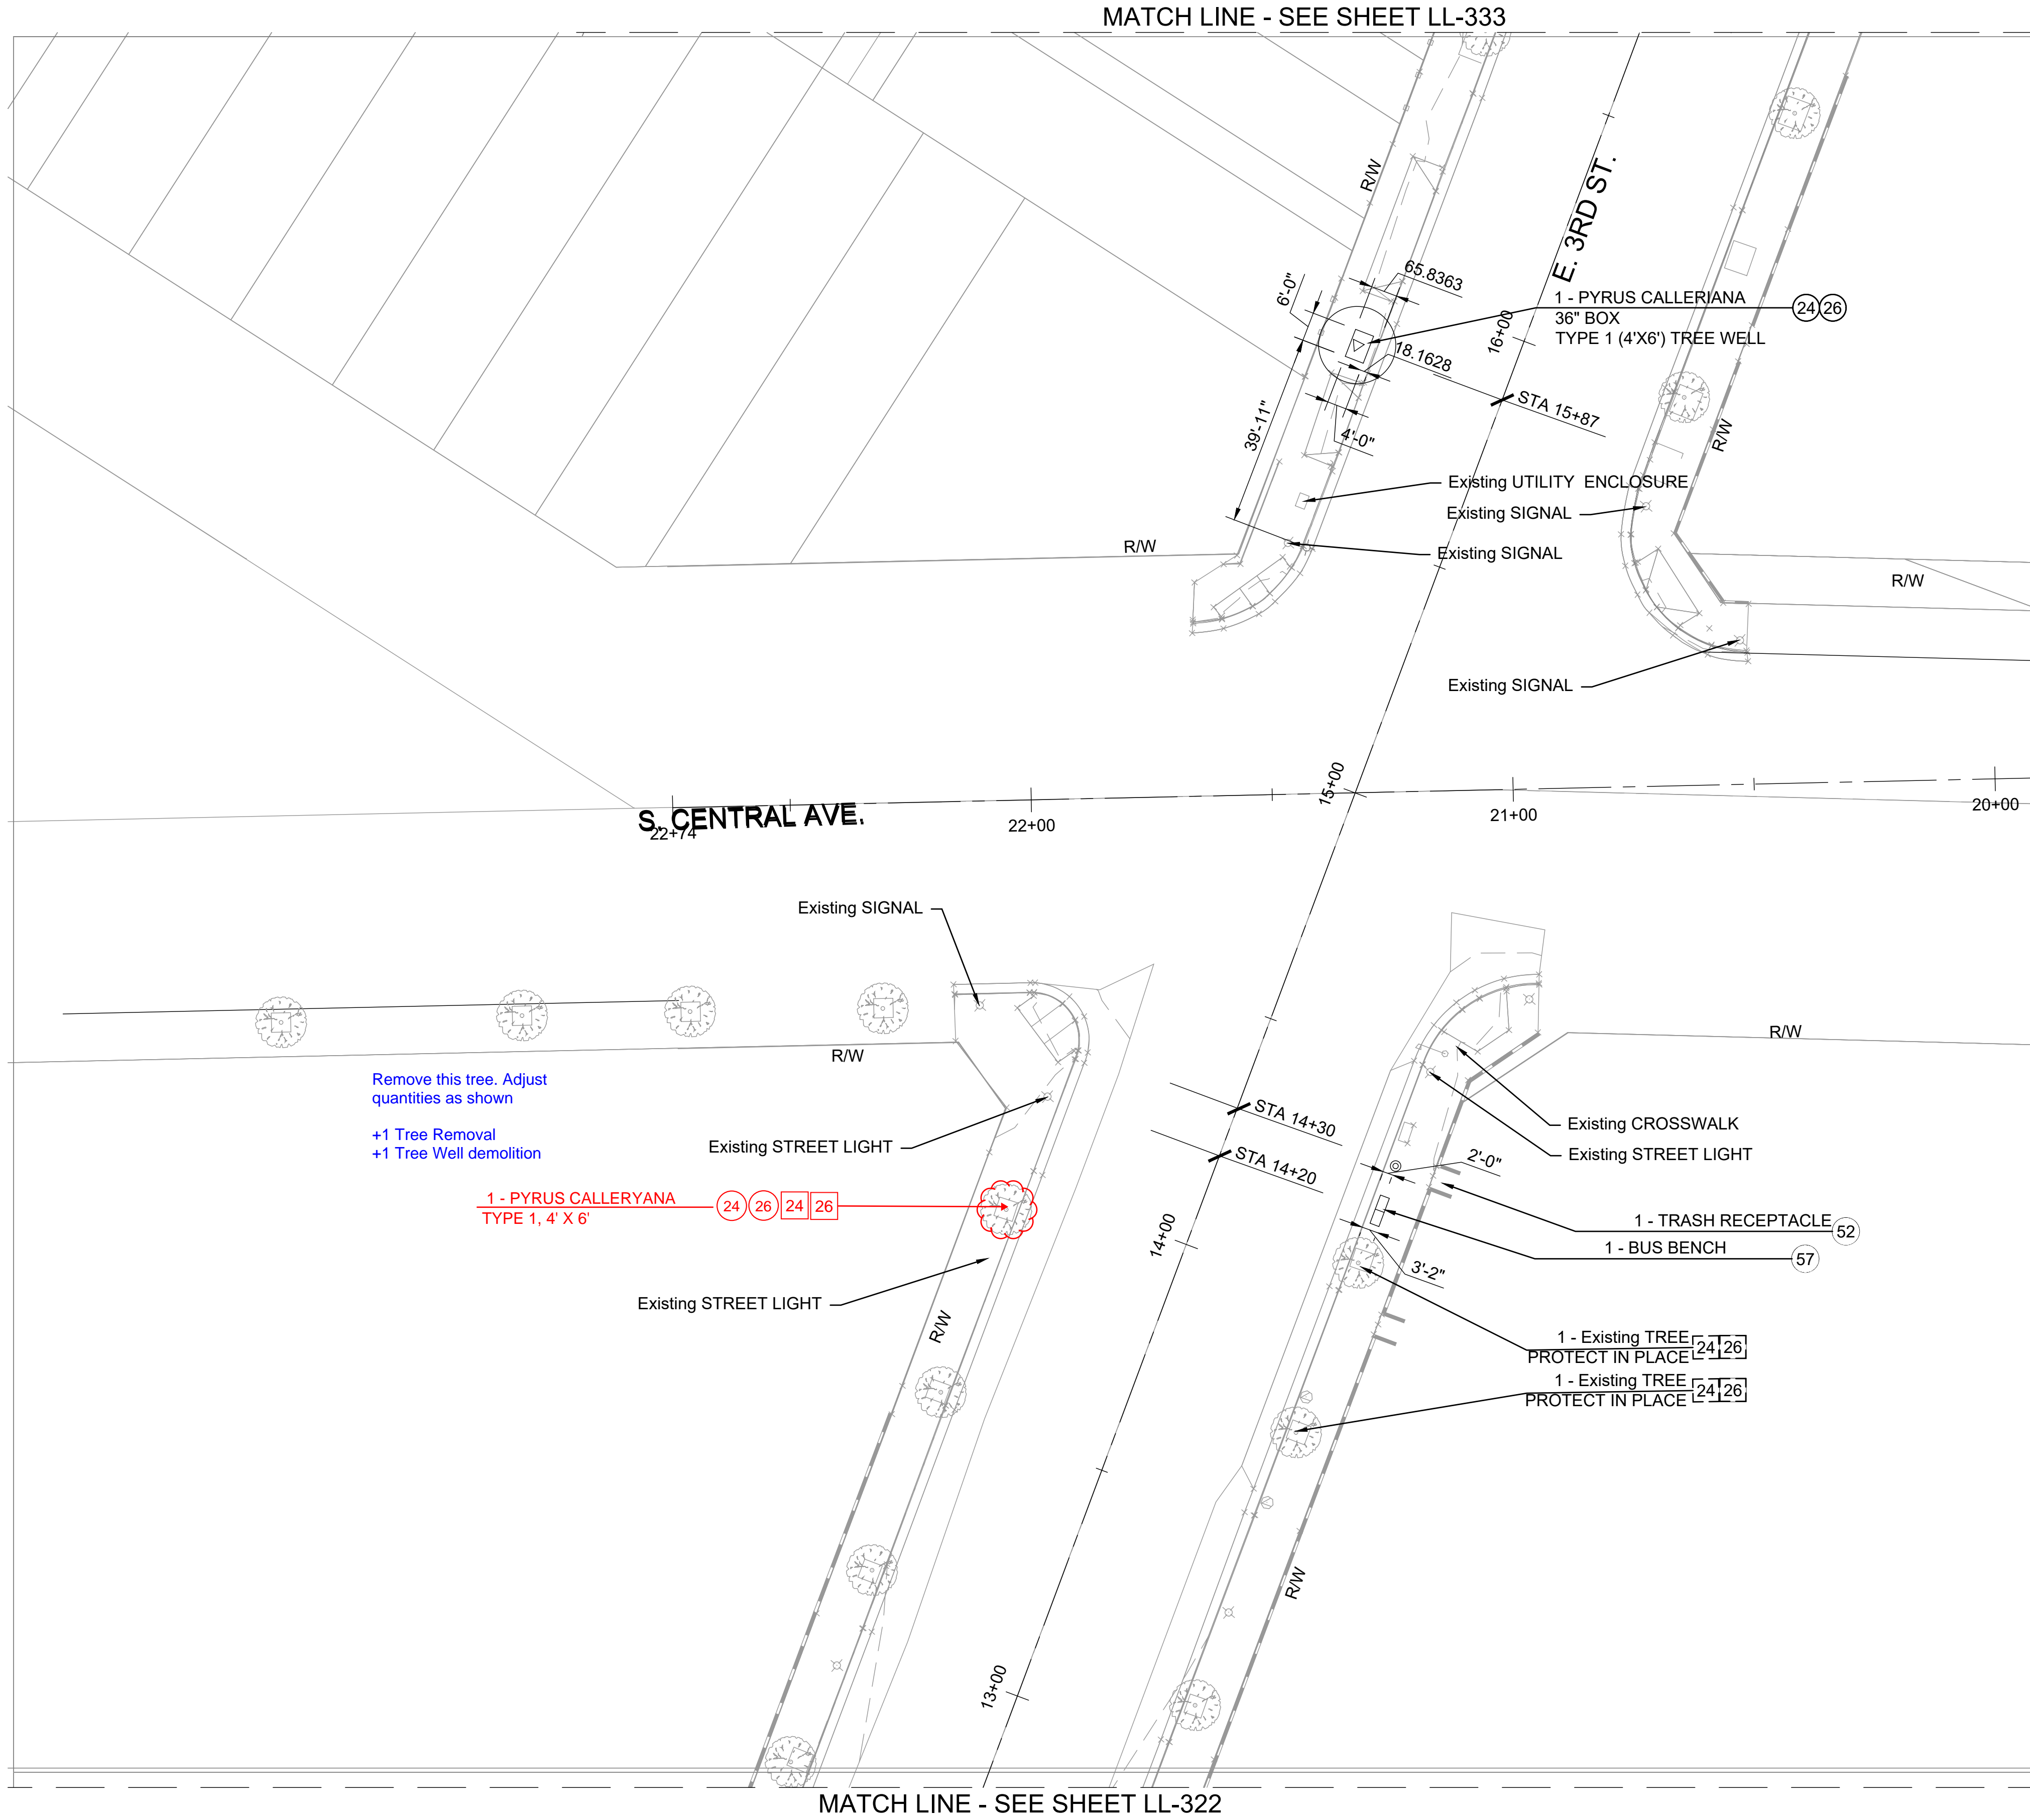


14

15

16




MATCH LINE - SEE SHEET LL-316

LEGEND OF CONSTRUCTION NOTES			
 CONSTRUCT	 REMOVE	 REMODEL EXISTING	 WORK BY OTHERS
 EXISTING	 ABANDON	 REMOVE & CONSTRUCT	
NO.	CONSTRUCTION ITEM/NOTE		STD PLAN
24	PLANT TREE		S-450-3 S-456-2, S-663-1
26	TREE WEEL		S-450-3
52	BENCH		S-450-3
57	TRASH RECEPTACLE		S-450-3

LANDSCAPE LEGEND				
SYMBOL	QUANTITY	SITE FURNISHING	COLOR	REMARKS
	26	BICYCLE RACK	BLACK - POWDER COATED	STANDARD DETAIL S-671-0
	8	BENCH	GREEN - POWDER COATED	-
	9	TRASH RECEPTACLE	GREEN - POWDER COATED	-
	3	TRANSIT SHELTER	BLACK - POWDER COATED	-
	2	TREE GUARD		TO BE REMOVED
	4	BIG BELLY TRASH		SEE SPECIFICATIONS

NOTES:

- SEE NOTICE TO CONTRACTOR, SHEET LL-300.
- SEE GENERAL LANDSCAPE NOTES, SHEET LD-301.
- SEE PLANTING NOTES, SHEET LD-301.
- REFER TO CITY STANDARD LANDSCAPE DETAILS, REQUIREMENTS, AND STANDARDS.
- REFER TO SHEET, LL-301 FOR THE LANDSCAPE PLANTING LEGEND

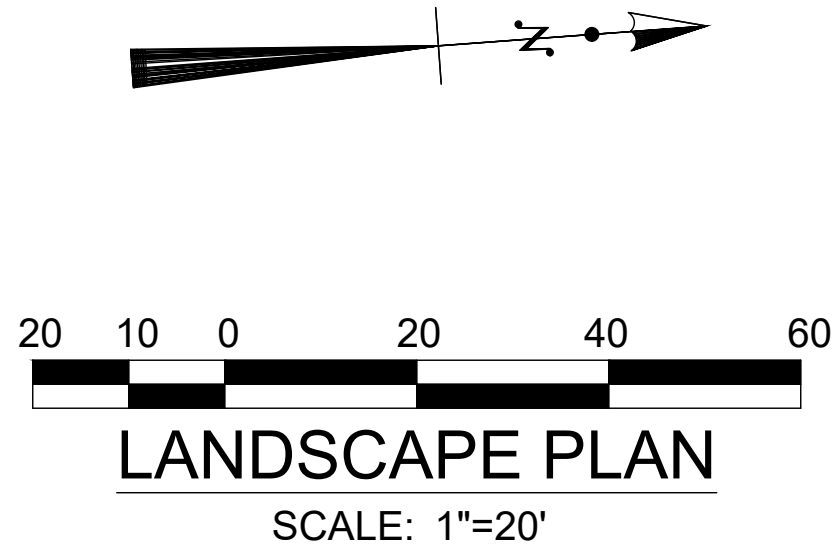

1000 WILSHIRE BLVD.
SUITE 2100
LOS ANGELES, CA 90017
Tel 213.538.1388
Vn 213.538.1392
Fax 213.538.1399

ch2m

LICENSED LANDSCAPE ARCHITECT
DAVID TATSUMI
Signature
8/31/18
Expires 8/31/21
9/20/17
Date
STATE OF CALIFORNIA

BUREAU OF ENGINEERING

DATE: BY: 9/13/17 WK

NO. REVISIONS: Bid Addendum #1

APPROVALS: DATE: BY: CITY ENGINEER

GARY LEE MOORE, P.E. ENV SP

DESIGN GROUP: DAVID TATSUMI LIC NO. 2033

ENGINEER: DAVID TATSUMI

DESIGNED BY: MICHAEL ACEVES

DRAWN BY: WEY KANG

CHECKED BY: MICHAEL ACEVES

APPROVED BY: DAVID TATSUMI

ENGINEERING

CITY OF LOS ANGELES

DEPARTMENT OF PUBLIC WORKS

WORK ORDER NO. **E1907856**

DRAWING NO. **LL-317**


SHEET 83 OF 113 SHEETS

PROJECT: ATP CYCLE 1- LITTLE TOKYO PEDESTRIAN SAFETY IMPROVEMENTS

ADDRESS:

INDEX NO. B - PERMITS


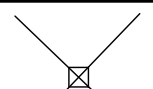


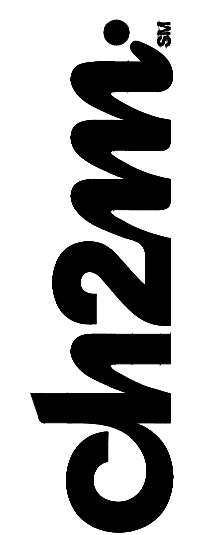

CITY OF LOS ANGELES	DEPARTMENT OF PUBLIC WORKS	BUREAU OF ENGINEERING	
<div style="display: flex; justify-content: space-between;"> <div> <p>VERTICAL CONTROL: SEE CL SHEETS</p> <p>HORIZONTAL CONTROL: SEE CL SHEETS</p> </div> <div> <p>SHEET TITLE: LANDSCAPE PLAN</p> <p>PROJECT: ATP CYCLE 1- LITTLE TOKYO PEDESTRIAN SAFETY IMPROVEMENTS</p> <p>ADDRESS:</p> </div> </div>		<div style="display: flex; justify-content: space-between;"> <div> <p>ENGINEER: DAVID TATSUMI</p> <p>DESIGNED BY: MICHAEL ACEVES</p> <p>DRAWN BY: WEY KANG</p> <p>CHECKED BY: MICHAEL ACEVES</p> <p>APPROVED BY: DAVID TATSUMI</p> </div> <div> <p>GARY LEE MOORE, P.E. ENV SP</p> <p>DESIGN GROUP</p> <p>CITY ENGINEER</p> </div> </div>	
<div style="display: flex; justify-content: space-between;"> <div> <p>NO. REVISIONS:</p> <p><input checked="" type="checkbox"/> Bid Addendum #1</p> </div> <div> <p>DATE: 9/13/17</p> <p>WK</p> </div> </div>		<div style="display: flex; justify-content: space-between;"> <div> <p>APPROVALS:</p> <p>DATE: 9/13/17</p> </div> <div> <p>INDEX NO.</p> <p>B - PERMITS</p> </div> </div>	
<p>WORK ORDER NO. E1907856</p> <p>DRAWING NO. LL-322</p>		<p>SHEET 85 OF 113 SHEETS</p>	



- | LEGEND OF CONSTRUCTION NOTES | | |
|------------------------------|------------------------|----------------------------|
| ○ CONSTRUCT | □ REMOVE | ○ □ REMODEL EXISTING |
| □ EXISTING | ⬡ ABANDON | □ ○ REMOVE & CONSTRUCT |
| | | ○ WORK BY OTHERS |
| NO. | CONSTRUCTION ITEM/NOTE | STD PLAN |
| 24 | PLANT TREE | S-450-3
S-456-2, S-663- |
| 26 | TREE WEEL | S-450-3 |
| 52 | TRASH RECEPTACLE | |
| 57 | BENCH | |
| 58 | BICYCLE RACK | S-671-0 |

SYMBOL	QUANTITY	SITE FURNISHING	COLOR	REMARKS
	26	BICYCLE RACK	BLACK - POWDER COATED	STANDARD DETAIL S-671-0
	8	BENCH	GREEN - POWDER COATED	-
	9	TRASH RECEPTACLE	GREEN - POWDER COATED	-
	3	TRANSIT SHELTER	BLACK - POWDER COATED	-
	7	TREE GUARD		TO BE REMOVED
	4	BIG BELLY TRASH		SEE SPECIFICATIONS

LANDSCAPE PLAN


SCALE: 1"=20'



1000 WILSHIRE BLVD.
SUITE 2100
LOS ANGELES, CA 90017
Tel 213.538.1388
Vm 213.538.1392
Fax 213.538.1399

ch2m. STV

CITY OF LOS ANGELES		DEPARTMENT OF PUBLIC WORKS		BUREAU OF ENGINEERING	
		GARY LEE MOORE, P.E., ENV SP		CITY ENGINEER	
VERTICAL CONTROL - SEE CL SHEETS		DESIGN GROUP			
HORIZONTAL CONTROL - SEE GL SHEETS		ENGINEER:		DAVID TATSUMI	
SHEET TITLE:		DESIGNED BY:		MICHAEL ACEVES	
PROJECT:		DRAWN BY:		WEY KANG	
ADDRESS:		CHECKED BY:		MICHAEL ACEVES	
WORK ORDER NO.		APPROVED BY:		DAVID TATSUMI	
DRAWING NO.		E1907856			
LL-323		86 OF 113 SHEETS		ENGINEERING	
INDEX NO.		B - PERMITS		CITY OF LOS ANGELES	

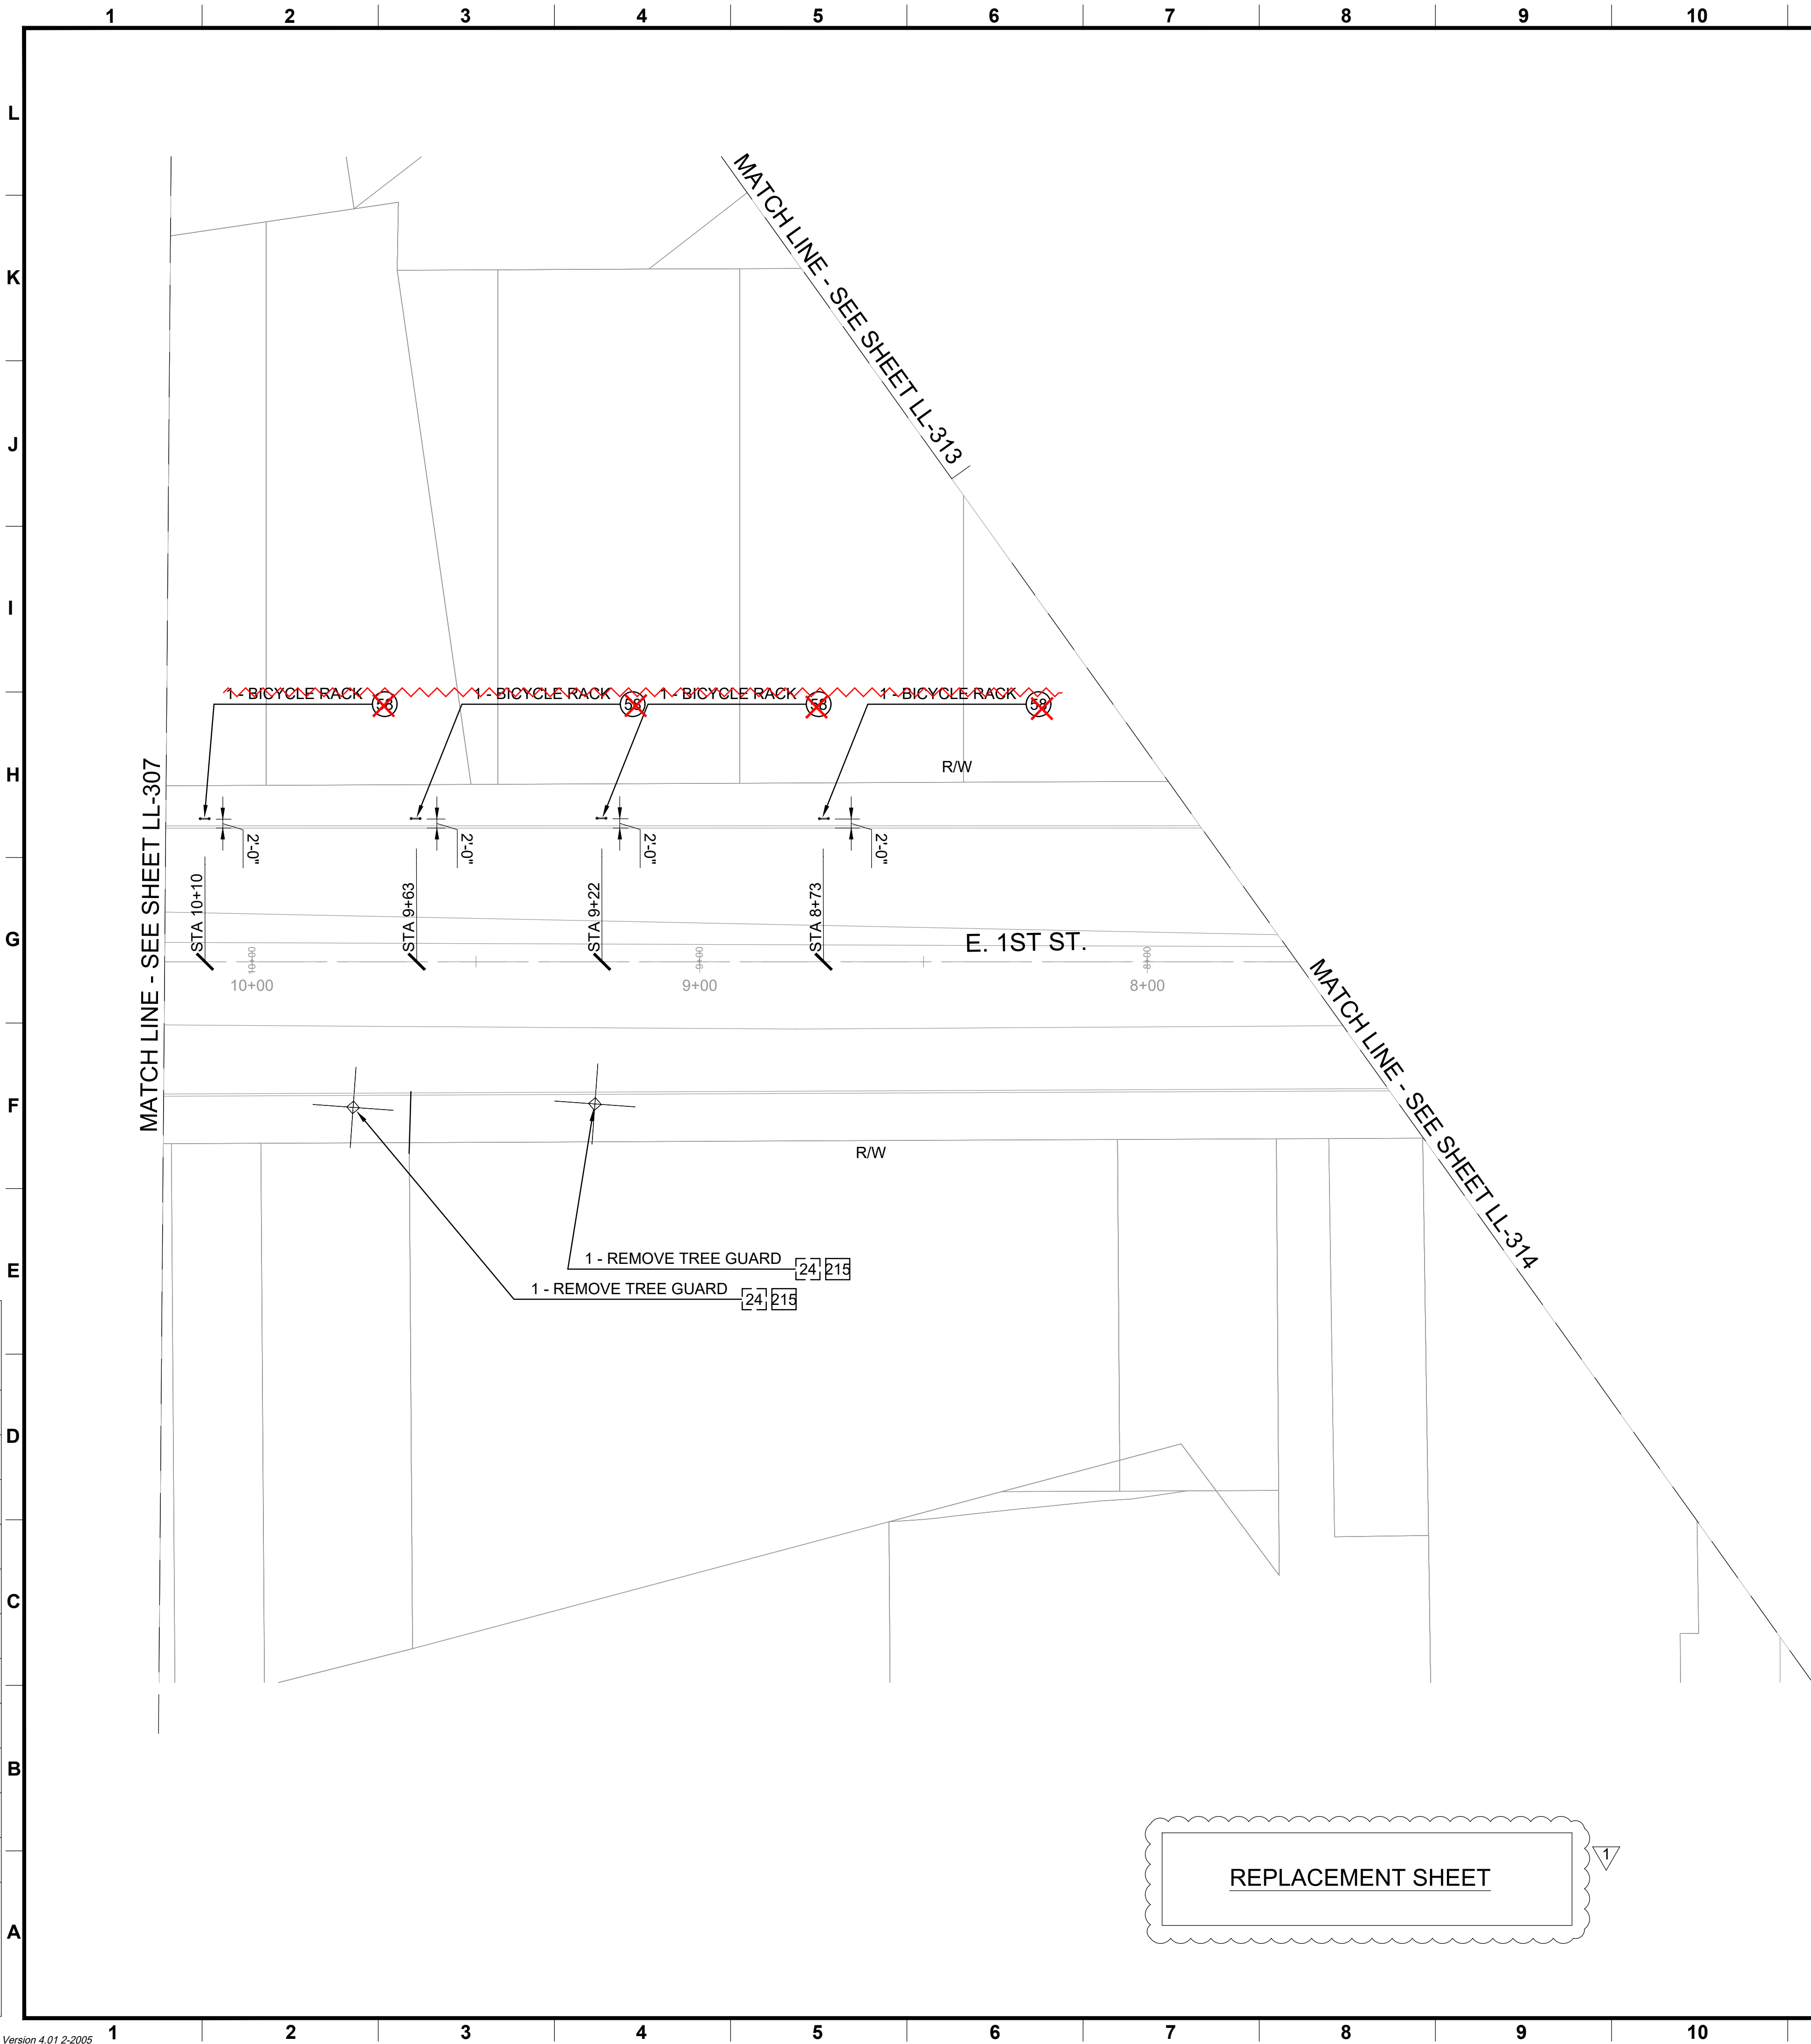


1. SEE NOTICE TO CONTRACTOR, SHEET LL-300.
2. SEE GENERAL LANDSCAPE NOTES, SHEET LD-301.
3. SEE PLANTING NOTES, SHEET LD-301.
4. REFER TO CITY STANDARD LANDSCAPE DETAILS, REQUIREMENTS, AND STANDARDS.
5. REFER TO SHEET, LL-301 FOR THE LANDSCAPE PLANTING LEGEND

LEGEND OF CONSTRUCTION NOTES		
○ CONSTRUCT	□ REMOVE	○ □ REMODEL EXISTING
◻ EXISTING	⬡ ABANDON	◻ ○ REMOVE & CONSTRUCT
		⊙ WORK BY OTHERS
NO.	CONSTRUCTION ITEM/NOTE	STD PLAN
24	PLANT TREE	S-450-3
26	TREE WEEL	S-450-3
58	BICYCLE RACK	S-671-0
215	TREE GUARDS	S-450-3

LANDSCAPE LEGEND				
SYMBOL	QUANTITY	SITE FURNISHING	COLOR	REMARKS
	26	BICYCLE RACK	BLACK - POWDER COATED	STANDARD DETAIL S-671-0
	8	BENCH	GREEN - POWDER COATED	-
	9	TRASH RECEPTACLE	GREEN - POWDER COATED	-
	3	TRANSIT SHELTER	BLACK - POWDER COATED	-
	7	TREE GUARD		TO BE REMOVED
	4	BIG BELLY TRASH		SEE SPECIFICATIONS

ch2m^{na}

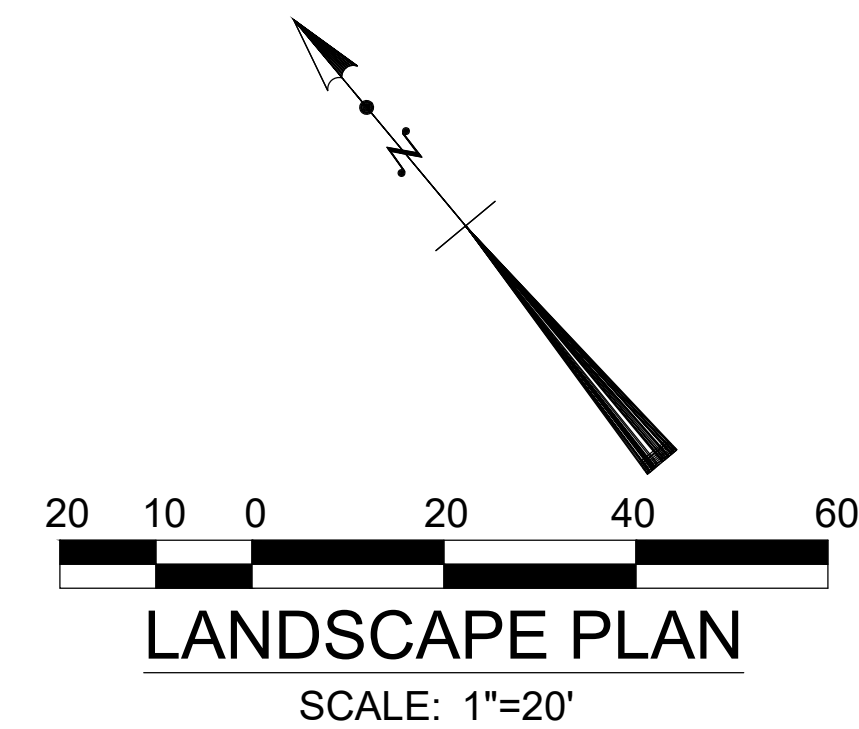


1. SEE NOTICE TO CONTRACTOR, SHEET LL-300.
2. SEE GENERAL LANDSCAPE NOTES, SHEET LD-301.
3. SEE PLANTING NOTES, SHEET LD-301.
4. REFER TO CITY STANDARD LANDSCAPE DETAILS, REQUIREMENTS, AND STANDARDS.
5. REFER TO SHEET, LL-301 FOR THE LANDSCAPE PLANTING LEGEND

SYMBOL	QUANTITY	SITE FURNISHING	COLOR	REMARKS
	26	BICYCLE RACK	BLACK - POWDER COATED	STANDARD DETAIL S-671-0
	8	BENCH	GREEN - POWDER COATED	-
	9	TRASH RECEPTACLE	GREEN - POWDER COATED	-
	3	TRANSIT SHELTER	BLACK - POWDER COATED	-
	7	TREE GUARD		TO BE REMOVED
	4	BIG BELLY TRASH		SEE SPECIFICATIONS

- 1 Tree Removal
- 1 Tree Planting
- 1 Tree well construction

This tree was marked for removal on the Plan Clarification RFI

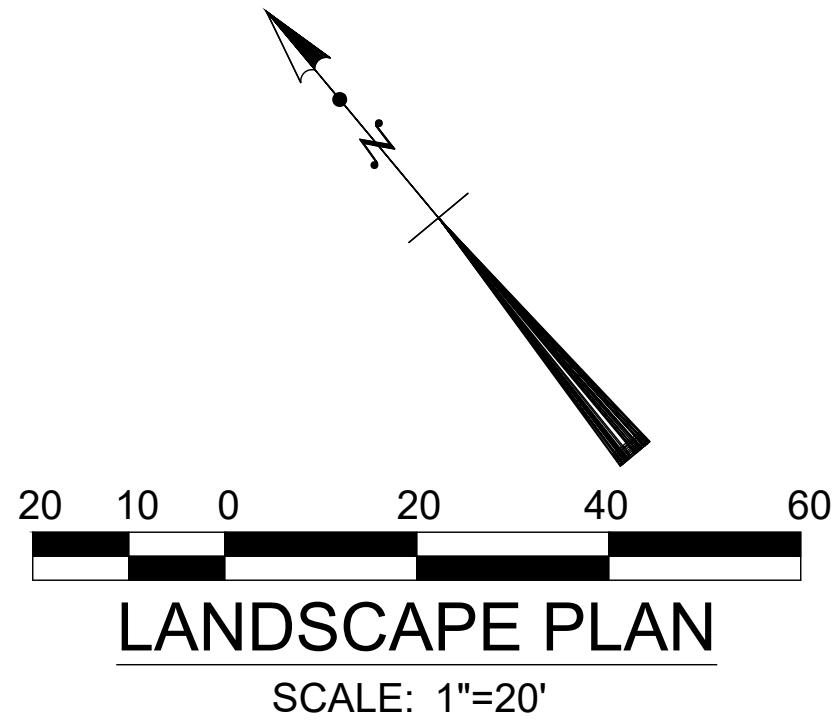

1000 WILSHIRE BLVD.
SUITE 2100
LOS ANGELES, CA 90017
Tel 213.538.1388
Vm 213.538.1392
Fax 213.538.1399


ch2m.SM


[illegible]







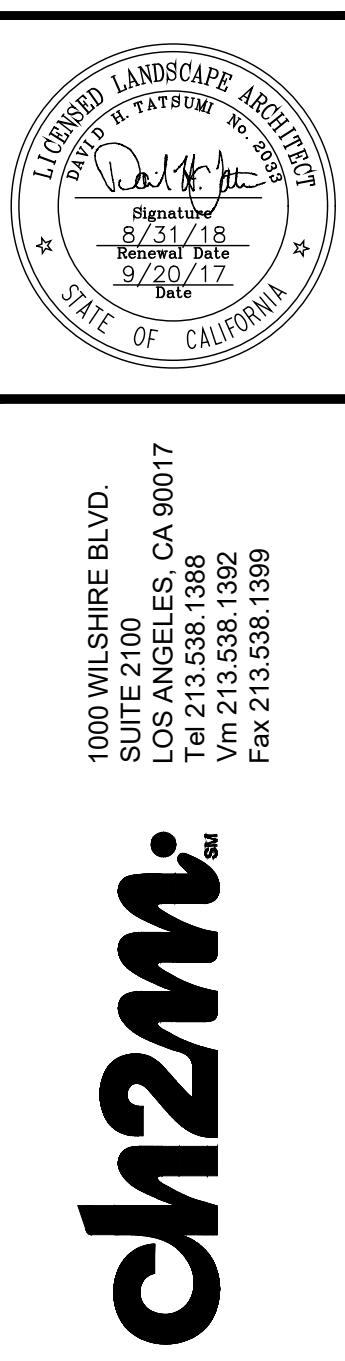

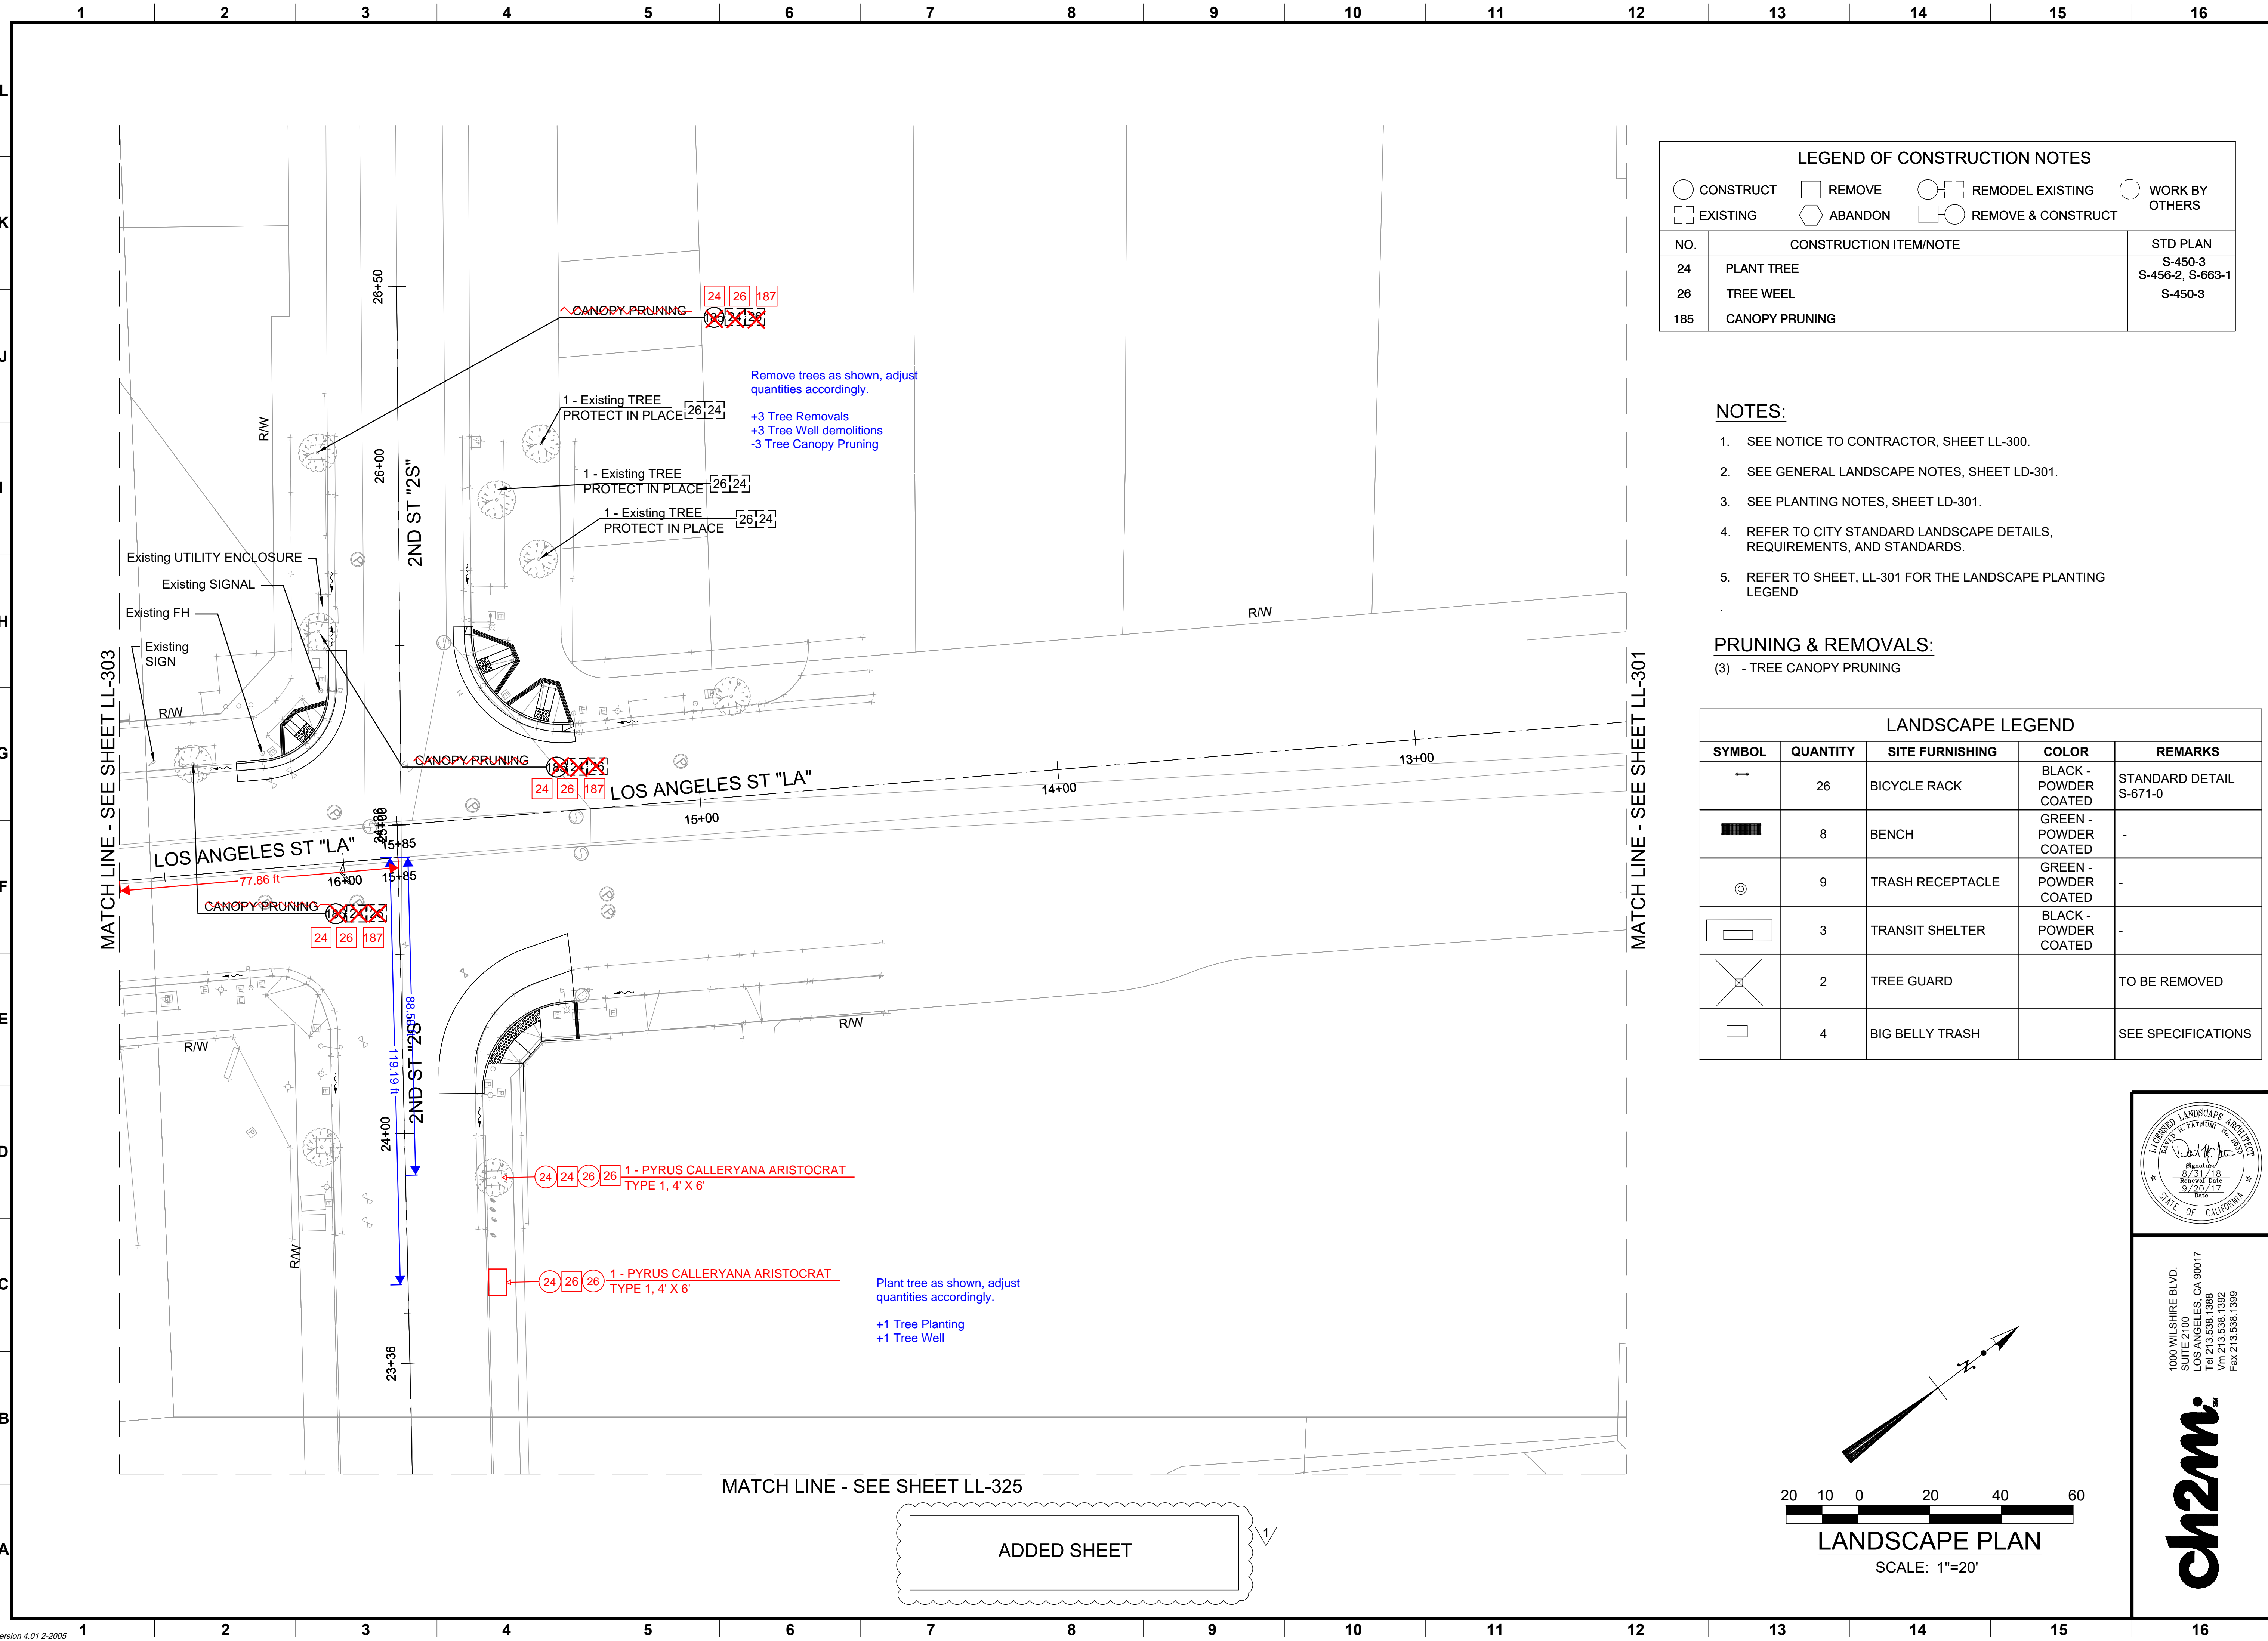
1. SEE NOTICE TO CONTRACTOR, SHEET LL-300.
2. SEE GENERAL LANDSCAPE NOTES, SHEET LD-301.
3. SEE PLANTING NOTES, SHEET LD-301.
4. REFER TO CITY STANDARD LANDSCAPE DETAILS, REQUIREMENTS, AND STANDARDS.
5. REFER TO SHEET, LL-301 FOR THE LANDSCAPE PLANTING LEGEND

LANDSCAPE LEGEND				
SYMBOL	QUANTITY	SITE FURNISHING	COLOR	REMARKS
	26	BICYCLE RACK	BLACK - POWDER COATED	STANDARD DETAIL S-671-0
	8	BENCH	GREEN - POWDER COATED	-
	9	TRASH RECEPTACLE	GREEN - POWDER COATED	-
	3	TRANSIT SHELTER	BLACK - POWDER COATED	-
	7	TREE GUARD		TO BE REMOVED
	4	BIG BELLY TRASH		SEE SPECIFICATIONS

[illegible]



LEGEND OF CONSTRUCTION NOTES			
	CONSTRUCT		REMOVE
	REMODEL EXISTING		WORK BY OTHERS
	EXISTING		ABANDON
	REMOVE & CONSTRUCT		
NO.	CONSTRUCTION ITEM/NOTE		STD PLAN
24	PLANT TREE		S-450-3 S-456-2, S-663-1
26	TREE WEEL		S-450-3
185	CANOPY PRUNING		

NOTES:

1. SEE NOTICE TO CONTRACTOR, SHEET LL-300.
2. SEE GENERAL LANDSCAPE NOTES, SHEET LD-301.
3. SEE PLANTING NOTES, SHEET LD-301.
4. REFER TO CITY STANDARD LANDSCAPE DETAILS, REQUIREMENTS, AND STANDARDS.
5. REFER TO SHEET, LL-301 FOR THE LANDSCAPE PLANTING LEGEND

PRUNING & REMOVALS:


(3) - TREE CANOPY PRUNING


LANDSCAPE LEGEND				
SYMBOL	QUANTITY	SITE FURNISHING	COLOR	REMARKS
	26	BICYCLE RACK	BLACK - POWDER COATED	STANDARD DETAIL S-671-0
	8	BENCH	GREEN - POWDER COATED	-
	9	TRASH RECEPTACLE	GREEN - POWDER COATED	-
	3	TRANSIT SHELTER	BLACK - POWDER COATED	-
	2	TREE GUARD		TO BE REMOVED
	4	BIG BELLY TRASH		SEE SPECIFICATIONS










1000 WILSHIRE BLVD.
SUITE 2100
LOS ANGELES, CA 90017
Tel 213.538.1388
Vm 213.538.1392
Fax 213.538.1399

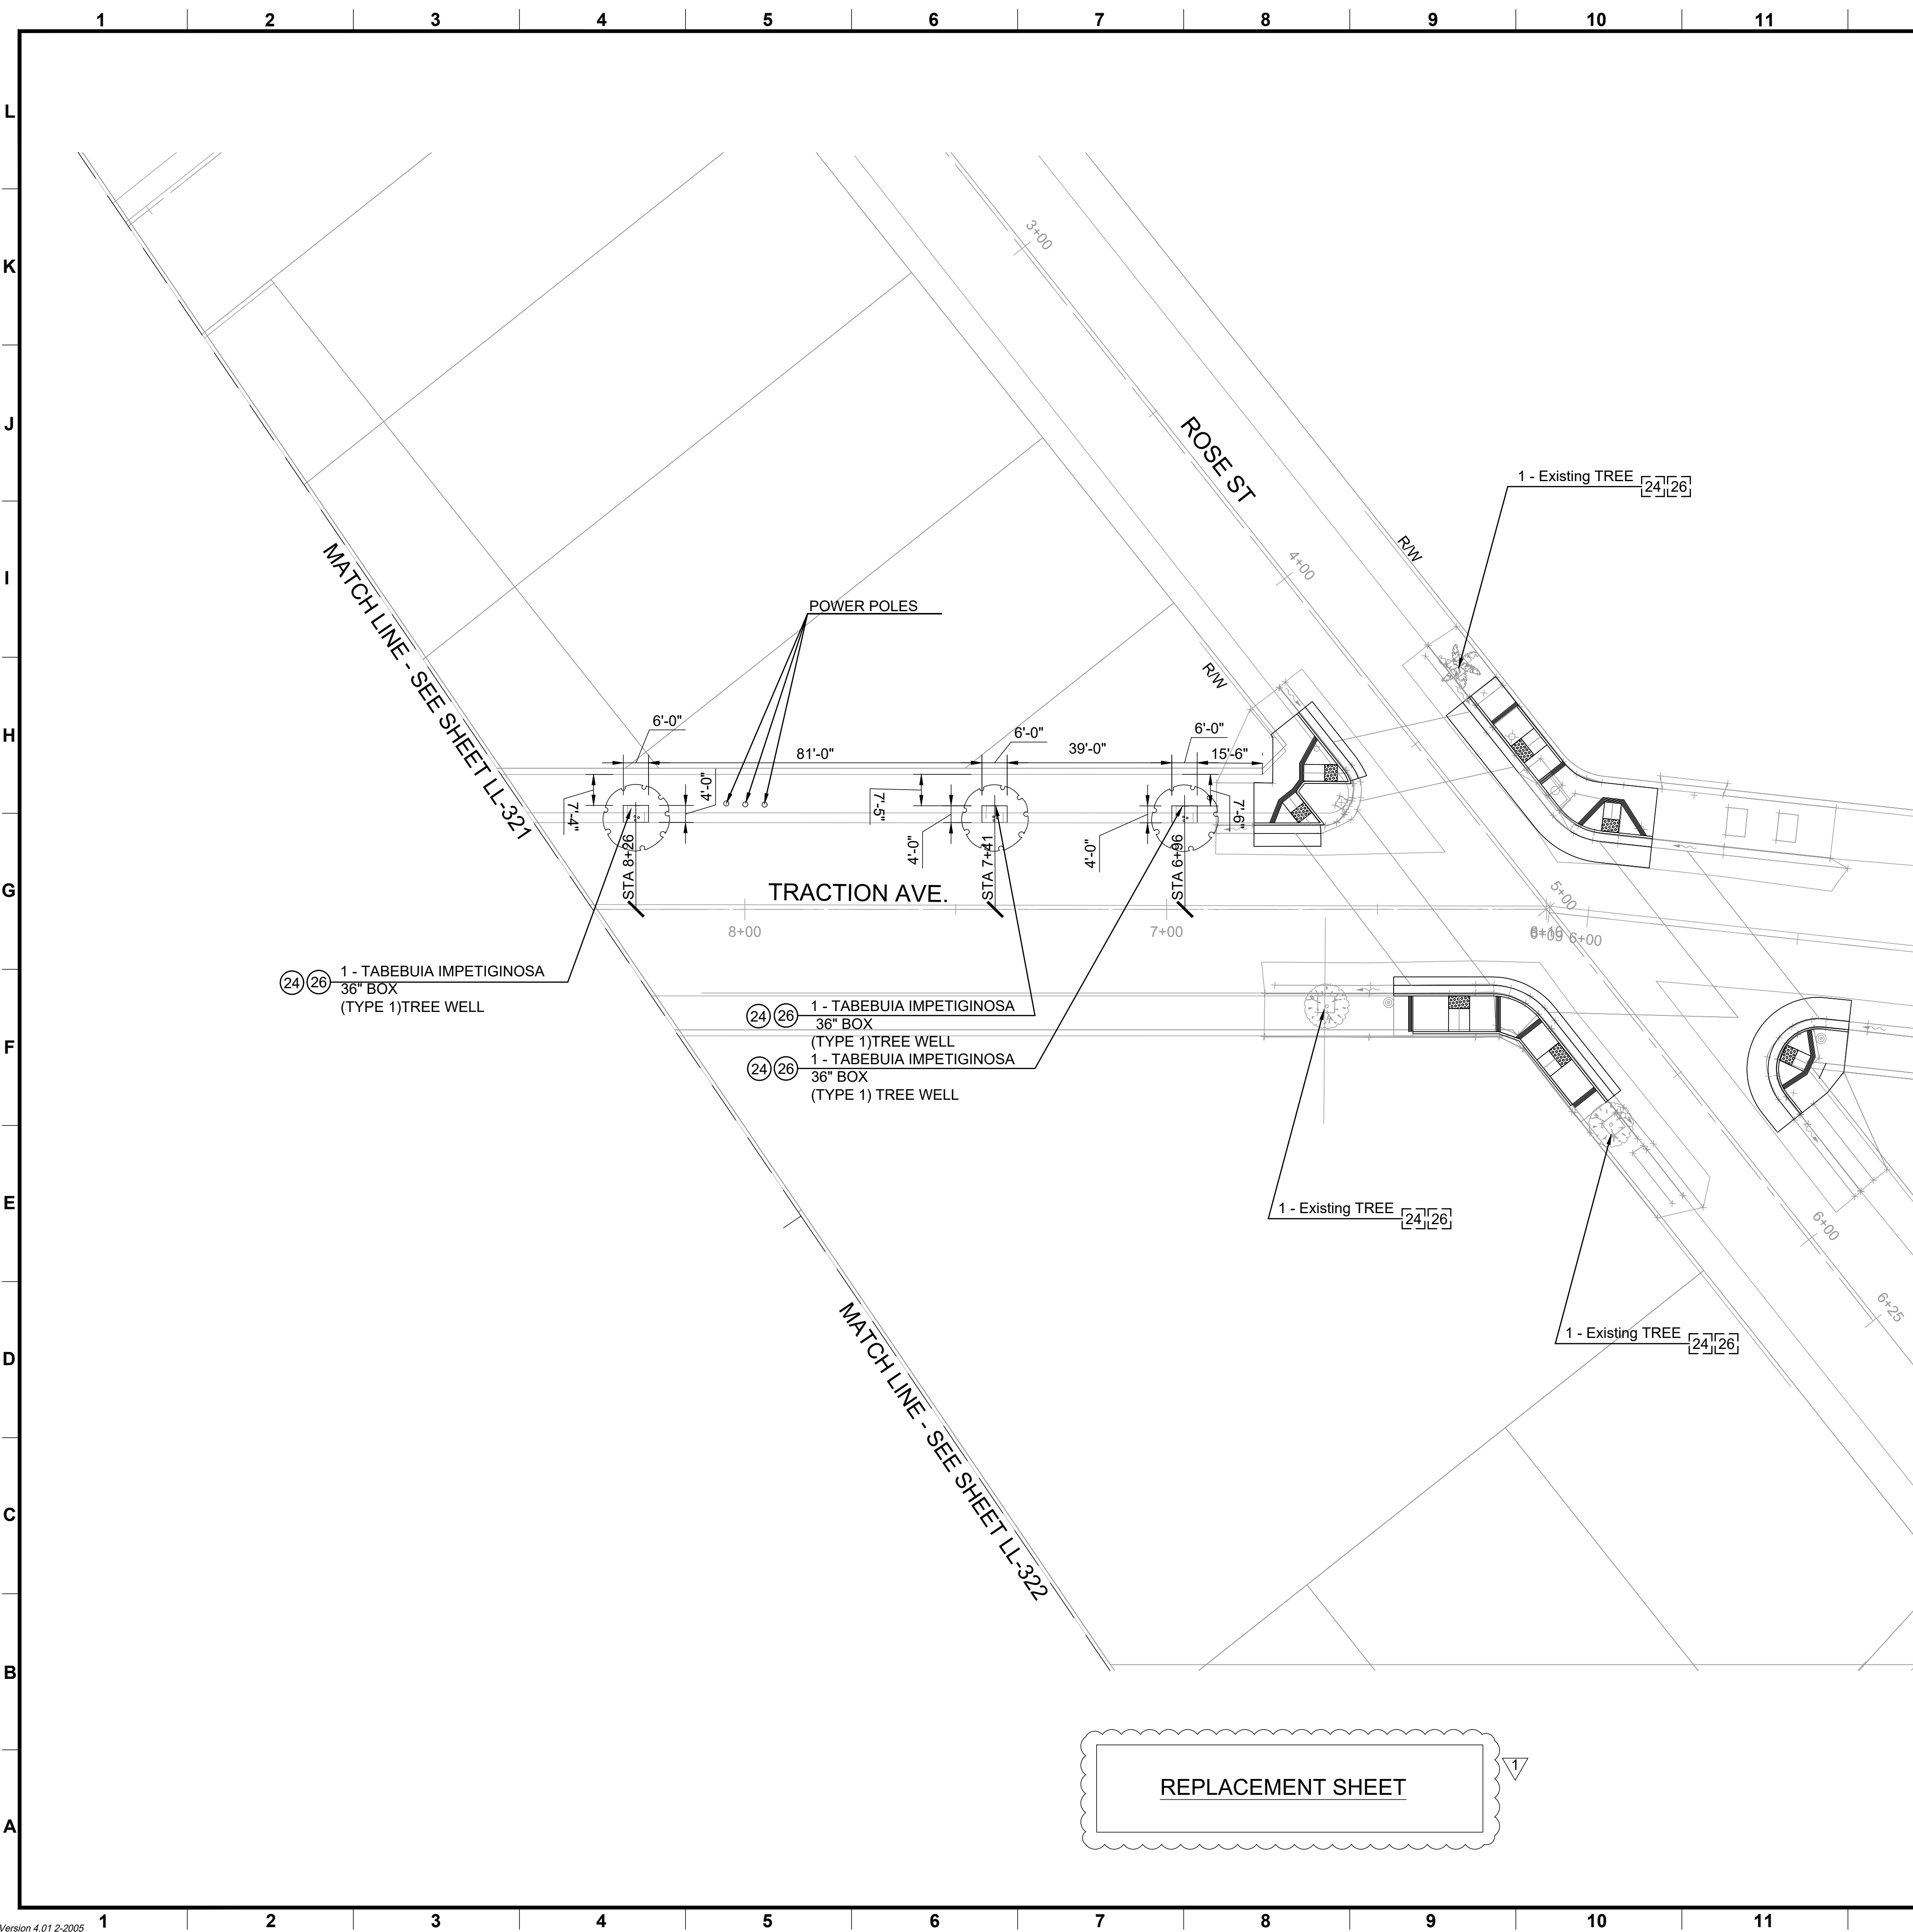

CITY OF LOS ANGELES	
DEPARTMENT OF PUBLIC WORKS	
VERTICAL CONTROL : SEE CL SHEETS HORIZONTAL CONTROL - SEE CL SHEETS	
SHEET TITLE:	LANDSCAPE PLAN
PROJECT:	ATP CYCLE 1- LITTLE TOKYO PEDESTRIAN SAFETY IMPROVEMENTS
ADDRESS:	
WORK ORDER NO. E1907856	
DRAWING NO.	
LL-302	
SHEET 90 of 113 SHEETS	
GARY LEE MOORE, P.E. ENV SP	CITY ENGINEER
DESIGN GROUP	
ENGINEER:	DAVID TATSUMI
DESIGNED BY:	MICHAEL ACEVES
DRAWN BY:	WEY KANG
CHECKED BY:	MICHAEL ACEVES
APPROVED BY:	DAVID TATSUMI
BUREAU OF ENGINEERING	
No. REVISIONS: <input checked="" type="checkbox"/> Bid Addendum #1	DATE: 9/13/17 WK
ENGINEERING	
	
CITY OF LOS ANGELES	
INDEX NO.	
B - PERMITS	

    


1. SEE NOTICE TO CONTRACTOR, SHEET LL-300.
2. SEE GENERAL LANDSCAPE NOTES, SHEET LD-301.
3. SEE PLANTING NOTES, SHEET LD-301.
4. REFER TO CITY STANDARD LANDSCAPE DETAILS, REQUIREMENTS, AND STANDARDS.
5. REFER TO SHEET, LL-301 FOR THE LANDSCAPE PLANTING LEGEND

LEGEND OF CONSTRUCTION NOTES							
	CONSTRUCT		REMOVE		REMODEL EXISTING		WORK BY OTHERS
	EXISTING		ABANDON		REMOVE & CONSTRUCT		
NO.	CONSTRUCTION ITEM/NOTE					STD PLAN	
24	PLANT TREE					S-450-3	
26	TREE WELL					S-450-3	
						S-456-2, S-663-1	

SYMBOL	QUANTITY	SITE FURNISHING	COLOR	REMARKS
	26	BICYCLE RACK	BLACK - POWDER COATED	STANDARD DETAIL S-671-0
	8	BENCH	GREEN - POWDER COATED	-
	9	TRASH RECEPTACLE	GREEN - POWDER COATED	-
	3	TRANSIT SHELTER	BLACK - POWDER COATED	-
	7	TREE GUARD		TO BE REMOVED
	4	BIG BELLY TRASH		SEE SPECIFICATIONS

MATCH LINE - SEE SHEET LL-329

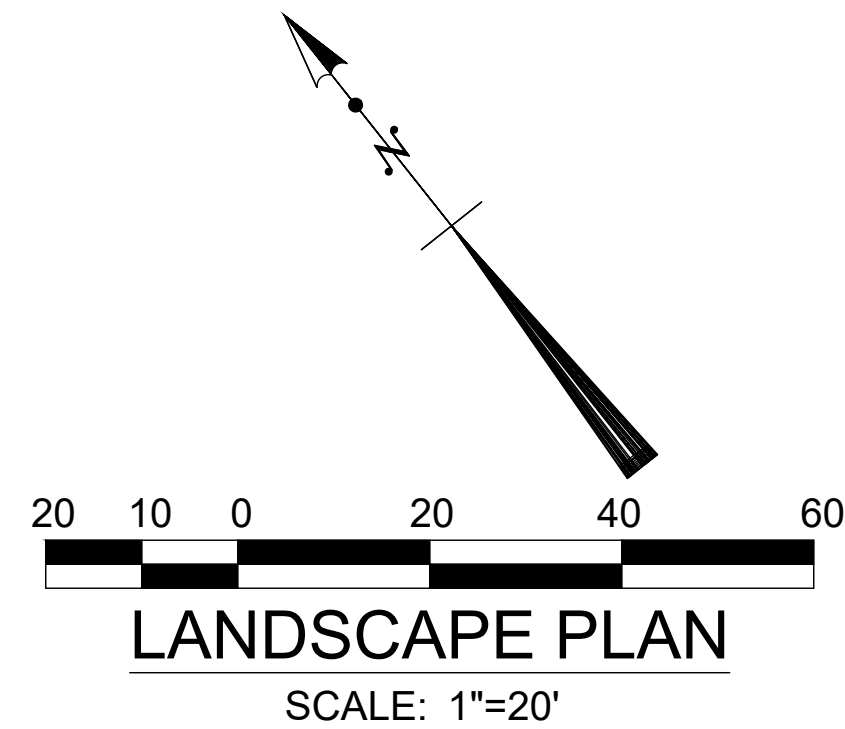

1000 WILSHIRE BLVD.
SUITE 2100
LOS ANGELES, CA 90017
Tel 213.538.1388
Vm 213.538.1392
Fax 213.538.1399

ch2m.SM

CITY OF LOS ANGELES		DEPARTMENT OF PUBLIC WORKS		BUREAU OF ENGINEERING	
VERTICAL CONTROL: SEE CL SHEETS HORIZONTAL CONTROL: SEE CL SHEETS		NO. REVISIONS: 1 Bid Addendum #1			
DATE: 9/13/17 BY: WK					
SHEET TITLE: LANDSCAPE PLAN					
PROJECT: ATP CYCLE 1- LITTLE TOKYO PEDESTRIAN SAFETY IMPROVEMENTS					
ADDRESS:					
WORK ORDER NO. E1907856		APPROVALS:			
DRAWING NO. LL-328		DATE: 9/13/17 BY: WK			
SHEET 91 OF 113 SHEETS		INDEX NO.			
GARY LEE MOORE, P.E. ENV SP		B - PERMITS			
DESIGN GROUP		CITY ENGINEER			
ENGINEER: DAVID TATSUMI		LIC. NO. 2033			
DESIGNED BY: MICHAEL ACEVES		DRAWN BY: WEY KANG			
CHECKED BY: MICHAEL ACEVES		APPROVED BY: DAVID TATSUMI			



1. SEE NOTICE TO CONTRACTOR, SHEET LL-300.
2. SEE GENERAL LANDSCAPE NOTES, SHEET LD-301.
3. SEE PLANTING NOTES, SHEET LD-301.
4. REFER TO CITY STANDARD LANDSCAPE DETAILS, REQUIREMENTS, AND STANDARDS.
5. REFER TO SHEET, LL-301 FOR THE LANDSCAPE PLANTING LEGEND


SYMBOL	QUANTITY	SITE FURNISHING	COLOR	REMARKS
	26	BICYCLE RACK	BLACK - POWDER COATED	STANDARD DETAIL S-671-0
	8	BENCH	GREEN - POWDER COATED	-
	9	TRASH RECEPTACLE	GREEN - POWDER COATED	-
	3	TRANSIT SHELTER	BLACK - POWDER COATED	-
	7	TREE GUARD		TO BE REMOVED
	4	BIG BELLY TRASH		SEE SPECIFICATIONS



1000 WILSHIRE BLVD.
SUITE 2100
LOS ANGELES, CA 90017
Tel 213.538.1388
Vm 213.538.1392
Fax 213.538.1399

ch2m.SM

WORK ORDER NO.
E1907856
DRAWING NO.
LL-330
SHEET 92 OF 113 SHEETS

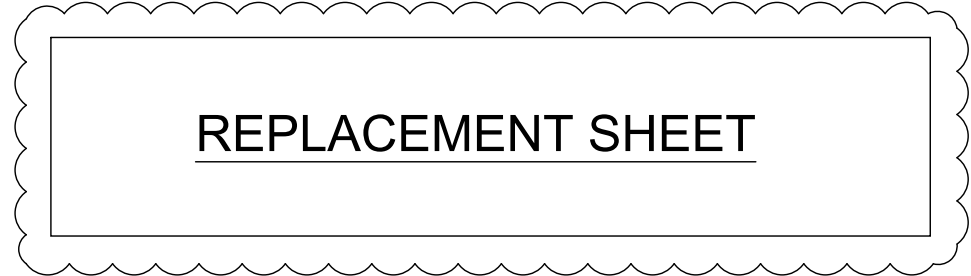

LANDSCAPE LEGEND				
SYMBOL	QUANTITY	SITE FURNISHING	COLOR	REMARKS
	26	BICYCLE RACK	BLACK - POWDER COATED	STANDARD DETAIL S-671-0
	8	BENCH	GREEN - POWDER COATED	-
	9	TRASH RECEPTACLE	GREEN - POWDER COATED	-
	3	TRANSIT SHELTER	BLACK - POWDER COATED	-
	2	TREE GUARD		TO BE REMOVED
	4	BIG BELLY TRASH		SEE SPECIFICATIONS

- ## NOTES:
1. SEE NOTICE TO CONTRACTOR, SHEET LL-300.
 2. SEE GENERAL LANDSCAPE NOTES, SHEET LD-301.
 3. SEE PLANTING NOTES, SHEET LD-301.
 4. REFER TO CITY STANDARD LANDSCAPE DETAILS, REQUIREMENTS, AND STANDARDS.
 5. REFER TO SHEET, LL-301 FOR THE LANDSCAPE PLANTING LEGEND


GARY LEE MOORE, P.E. ENV SP		CITY ENGINEER	
DESIGN GROUP			
ENGINEER:	DAVID TATSUMI	LC No. 2033	
DESIGNED BY:		MICHAEL ACEVES	
DRAWN BY:		WEY KANG	
CHECKED BY:		MICHAEL ACEVES	
APPROVED BY:		DAVID TATSUMI	

APPROVALS:	DATE:	BY:


V/NO	REVISIONS:	DATE:	BY:
✓	Bid Addendum #1	9/13/17	WK

INDEX NO.	B - PERMITS


ENGINEERING
CITY OF LOS ANGELES

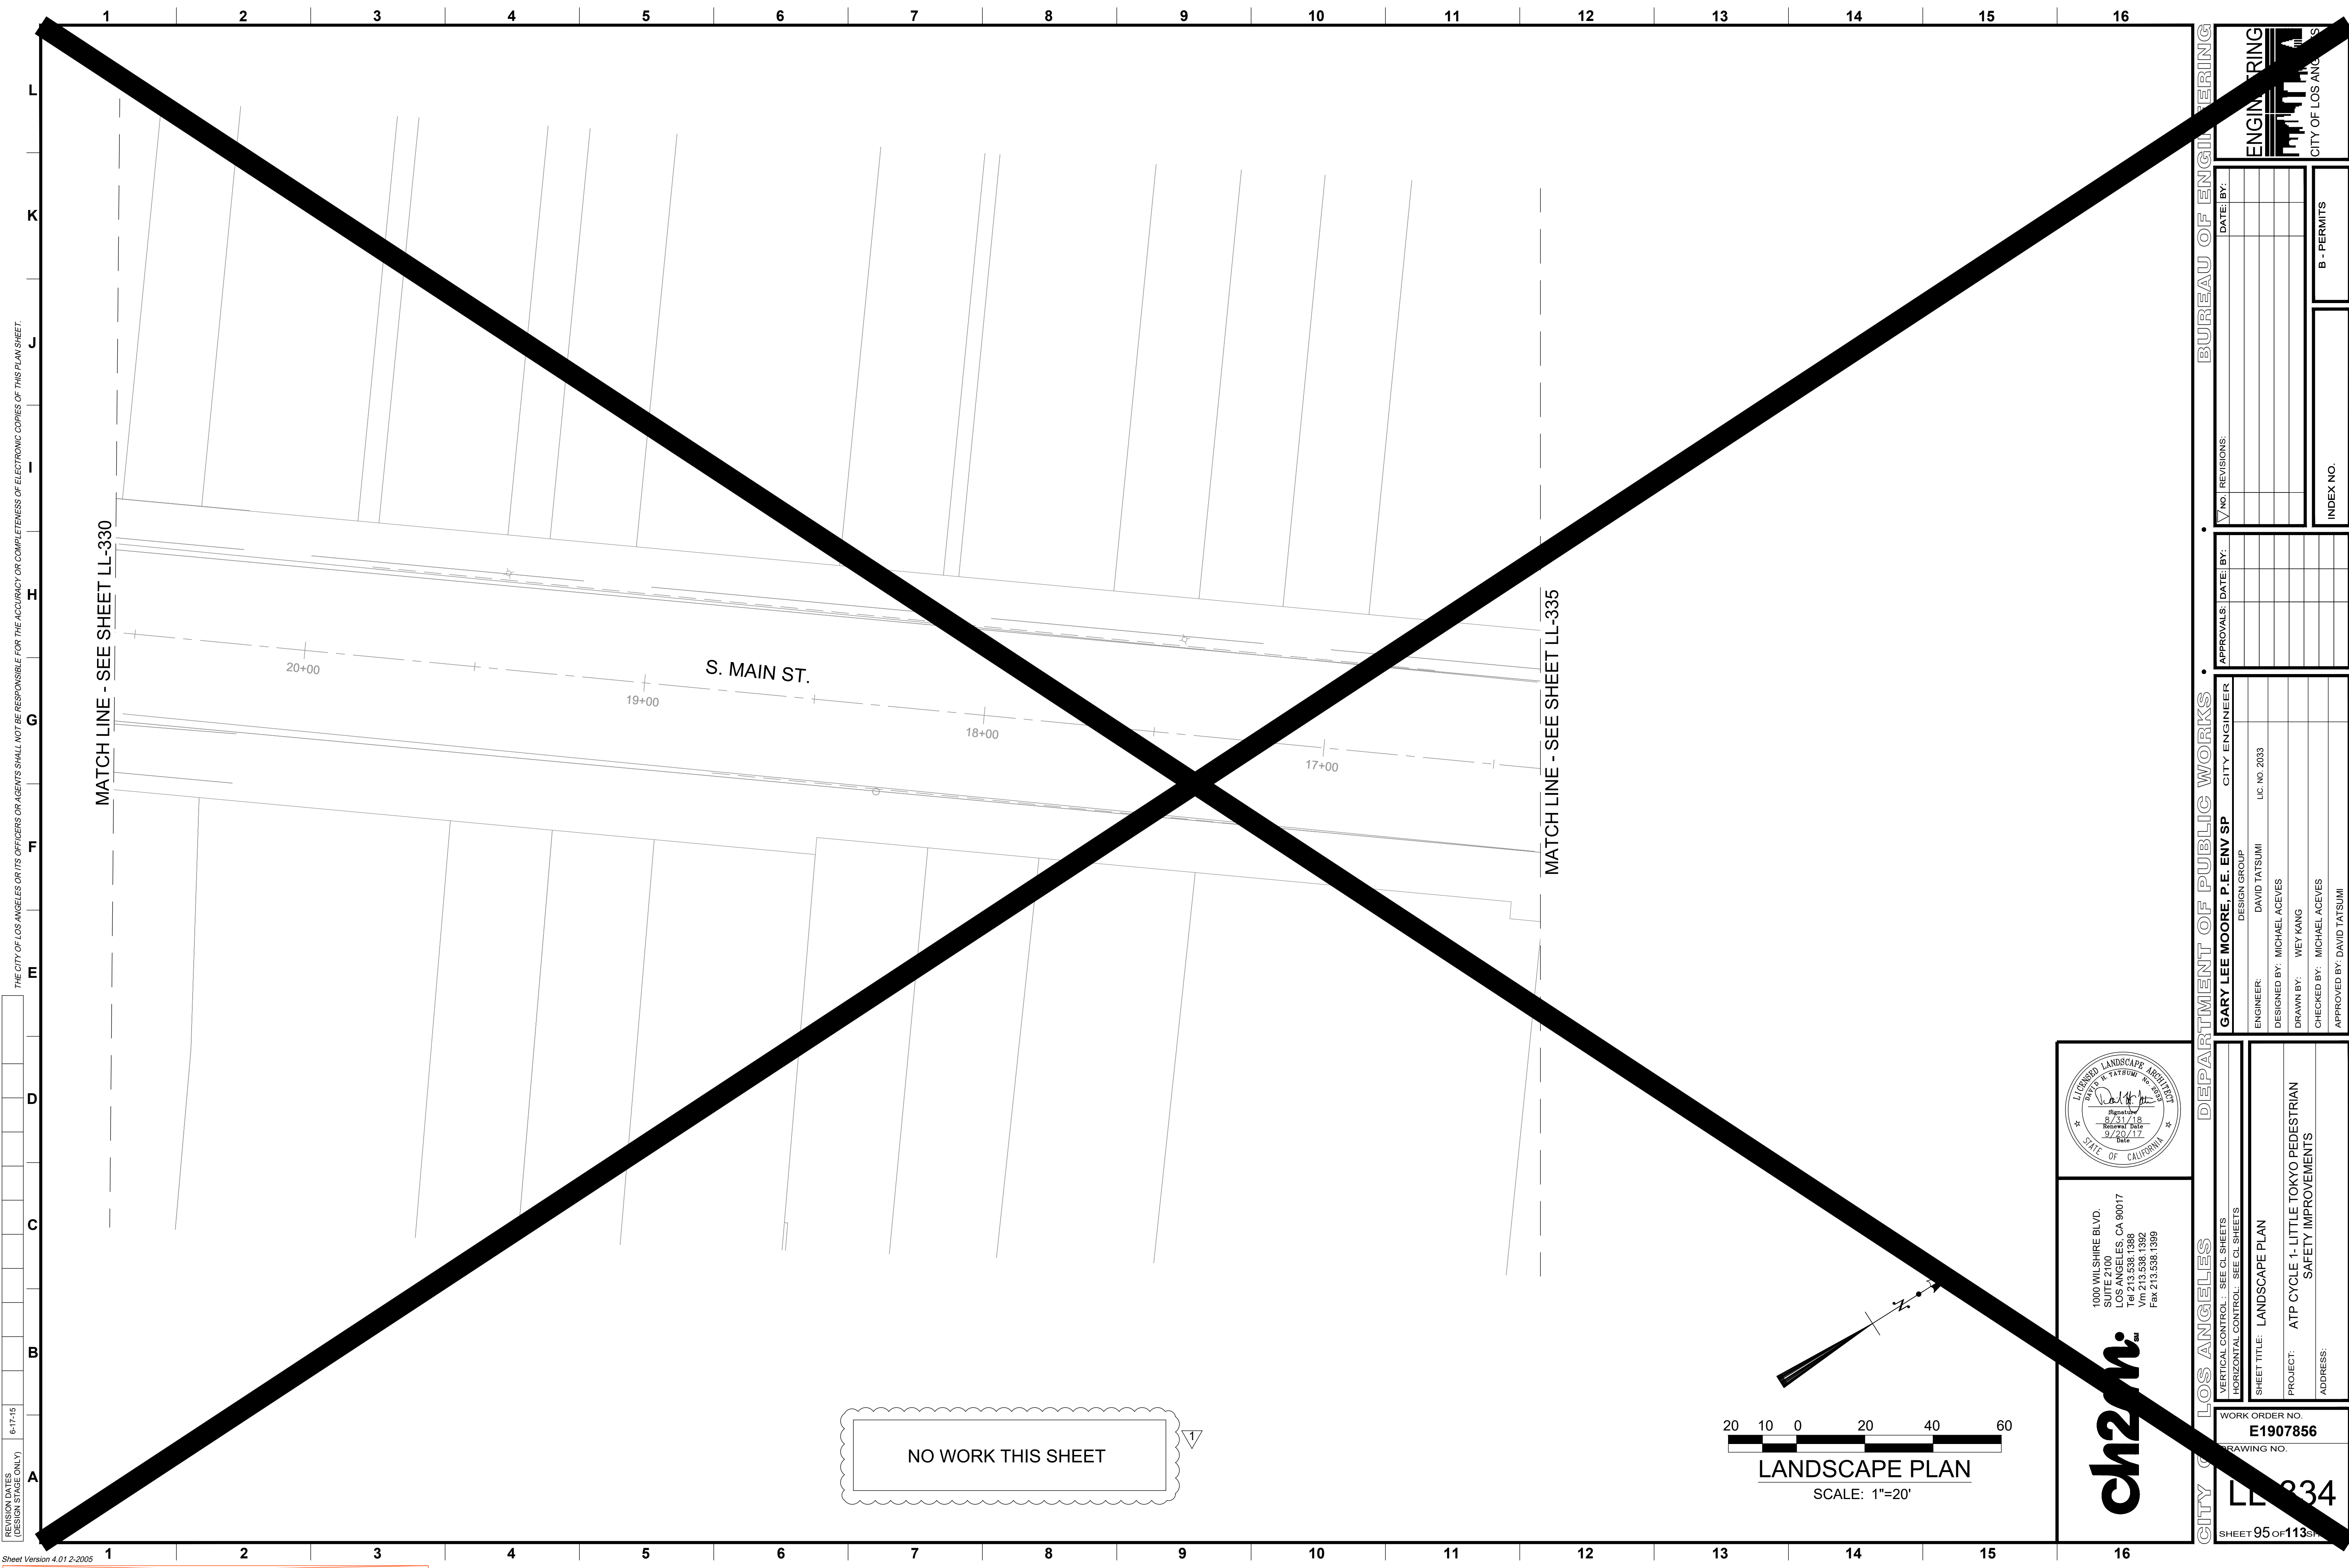

REVISION DATES (DESIGN STAGE ONLY) 6-17-15



1000 WILSHIRE BLVD.
SUITE 2100
LOS ANGELES, CA 90017
Tel 213.538.1388
Vn 213.538.1392
Fax 213.538.1399



WORK ORDER NO.
E1907856

DRAWING NO.
LL-334

PROJECT: ATP CYCLE 1- LITTLE TOKYO PEDESTRIAN SAFETY IMPROVEMENTS

ADDRESS:

SHEET TITLE: LANDSCAPE PLAN

VERTICAL CONTROL: SEE CL SHEETS
HORIZONTAL CONTROL: SEE CL SHEETS

ENGINEER:
DAVID TATSUMI
LIC. NO. 2033

DESIGNED BY:
MICHAEL ACEVES

DRAWN BY:
WEY KANG

CHECKED BY:
MICHAEL ACEVES

APPROVED BY:
DAVID TATSUMI

APPROVALS: DATE: BY:

NO. REVISIONS: DATE: BY:


INDEX NO.


B - PERMITS


DEPARTMENT OF PUBLIC WORKS
GARY LEE MOORE, P.E. ENV SP
CITY ENGINEER

LOS ANGELES

BUREAU OF ENGINEERING

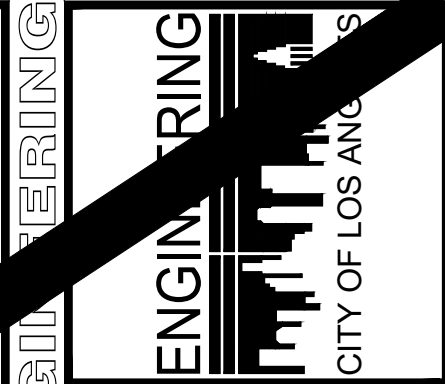

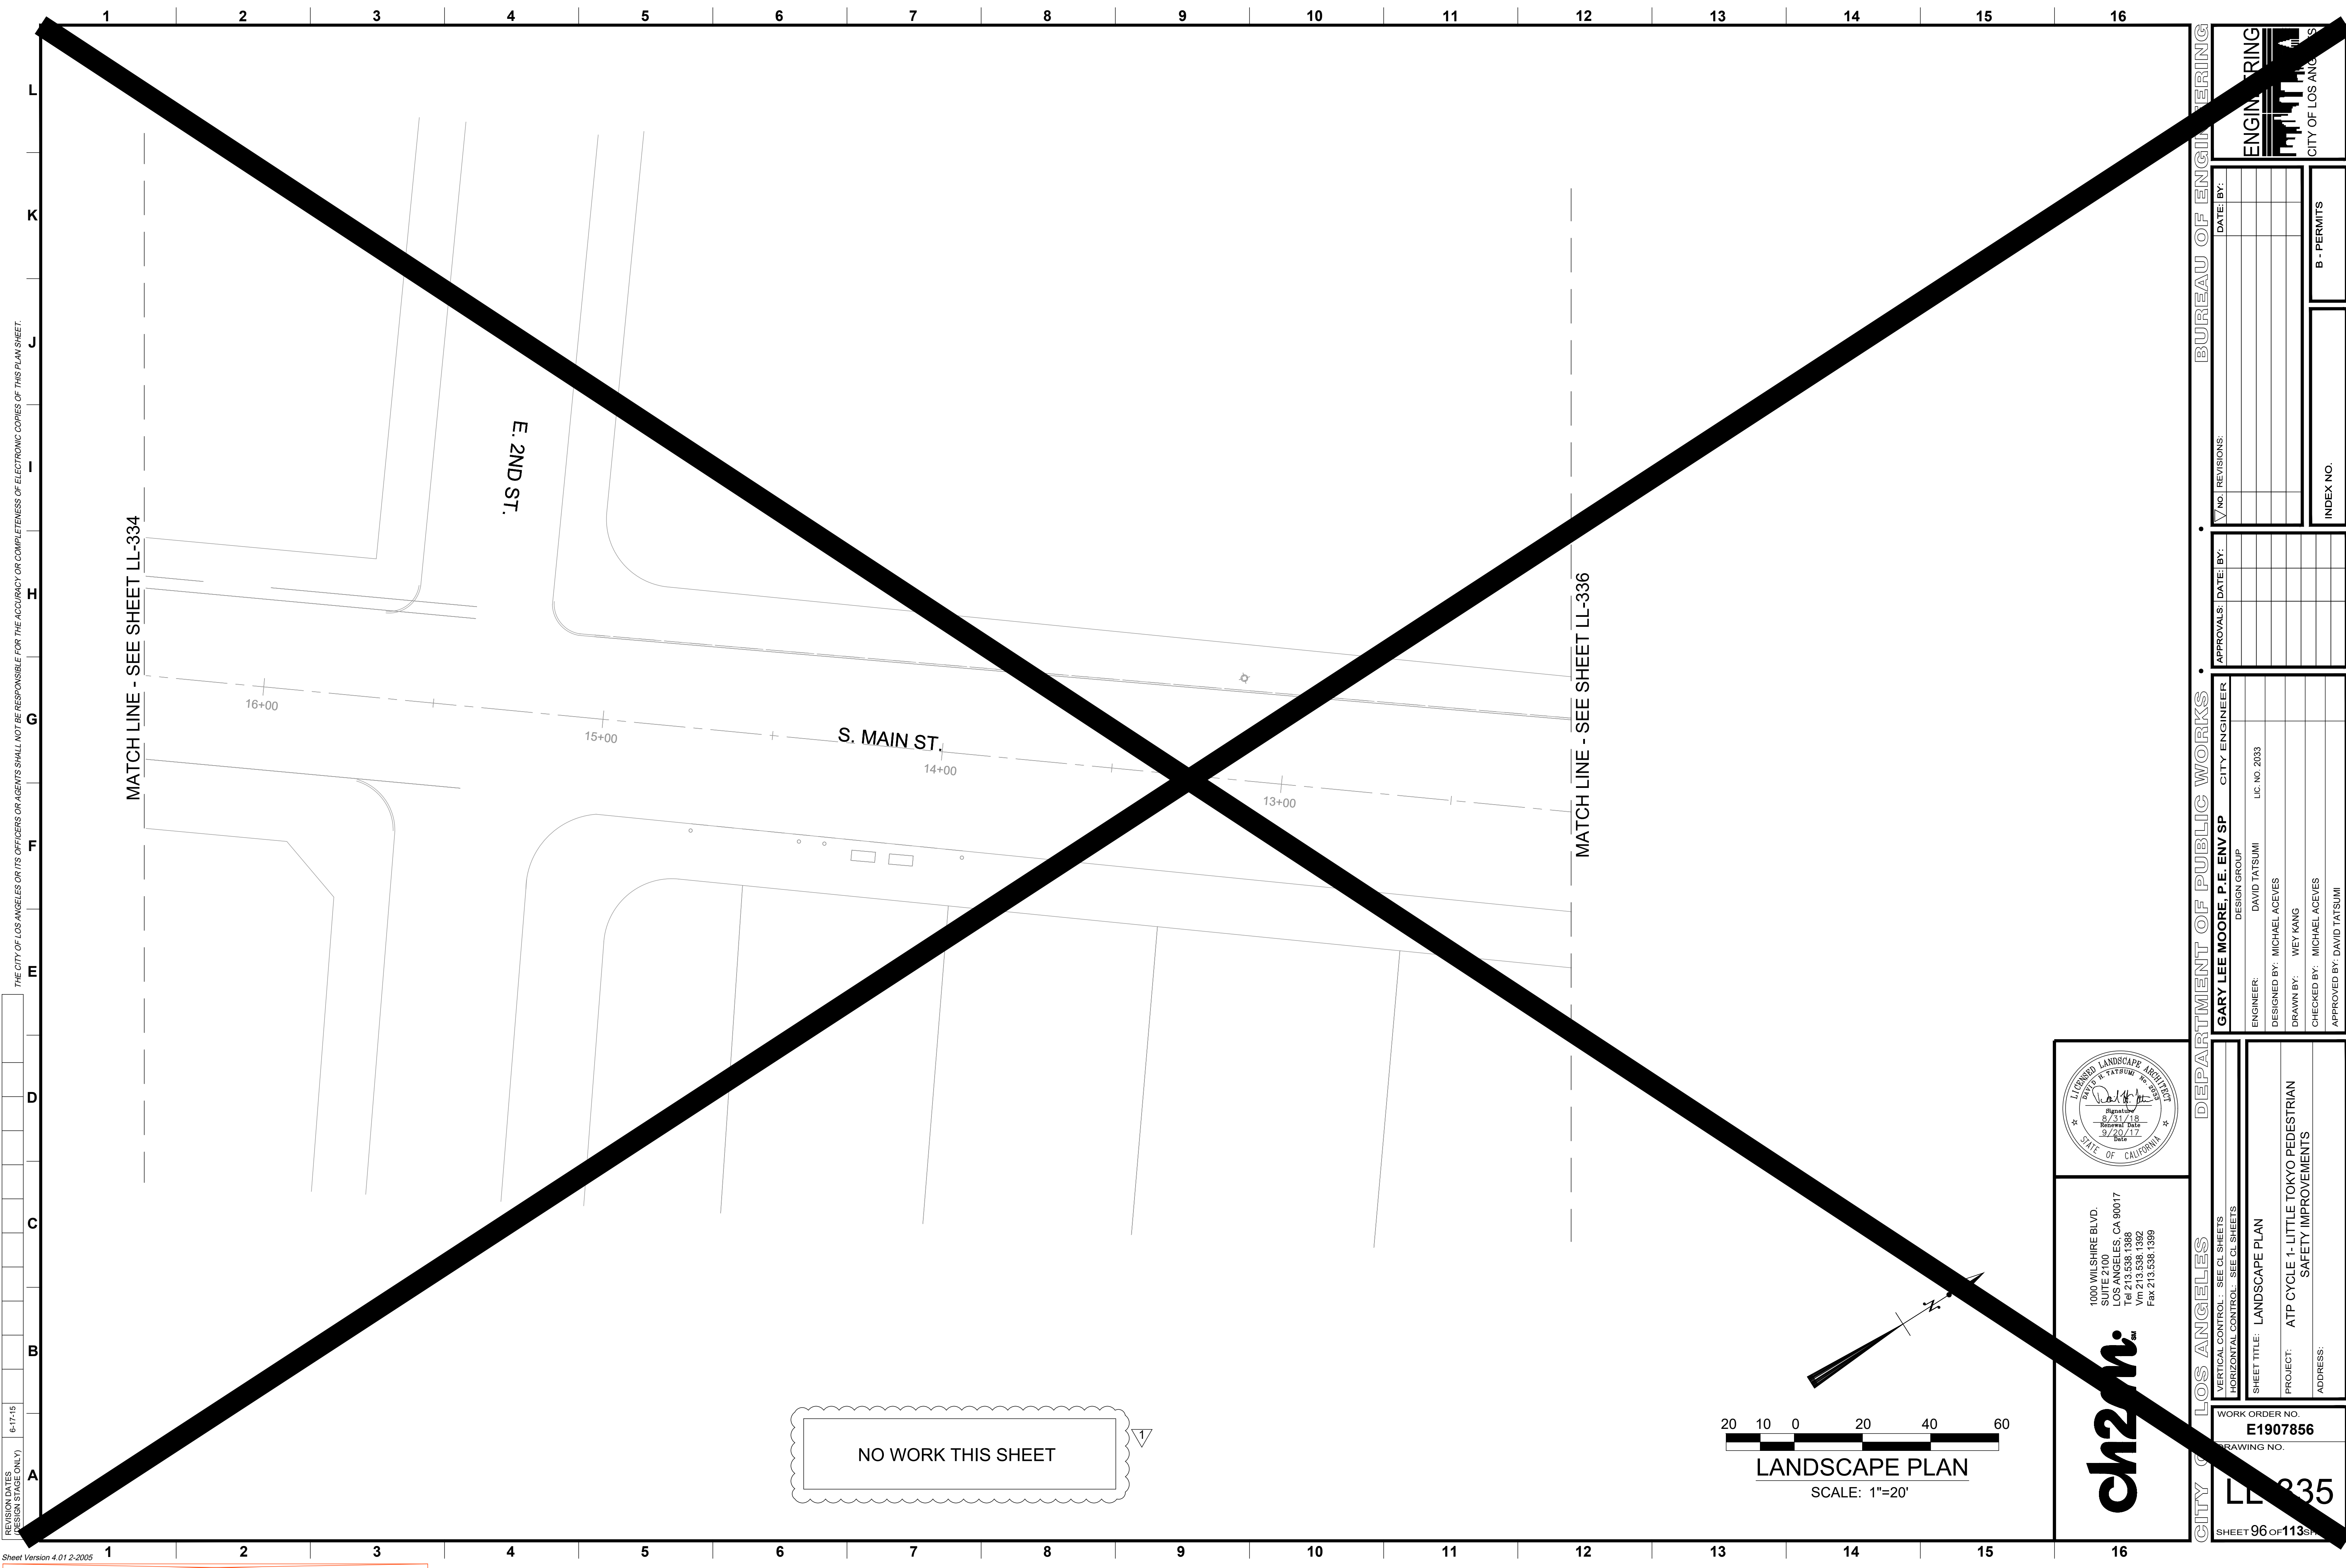

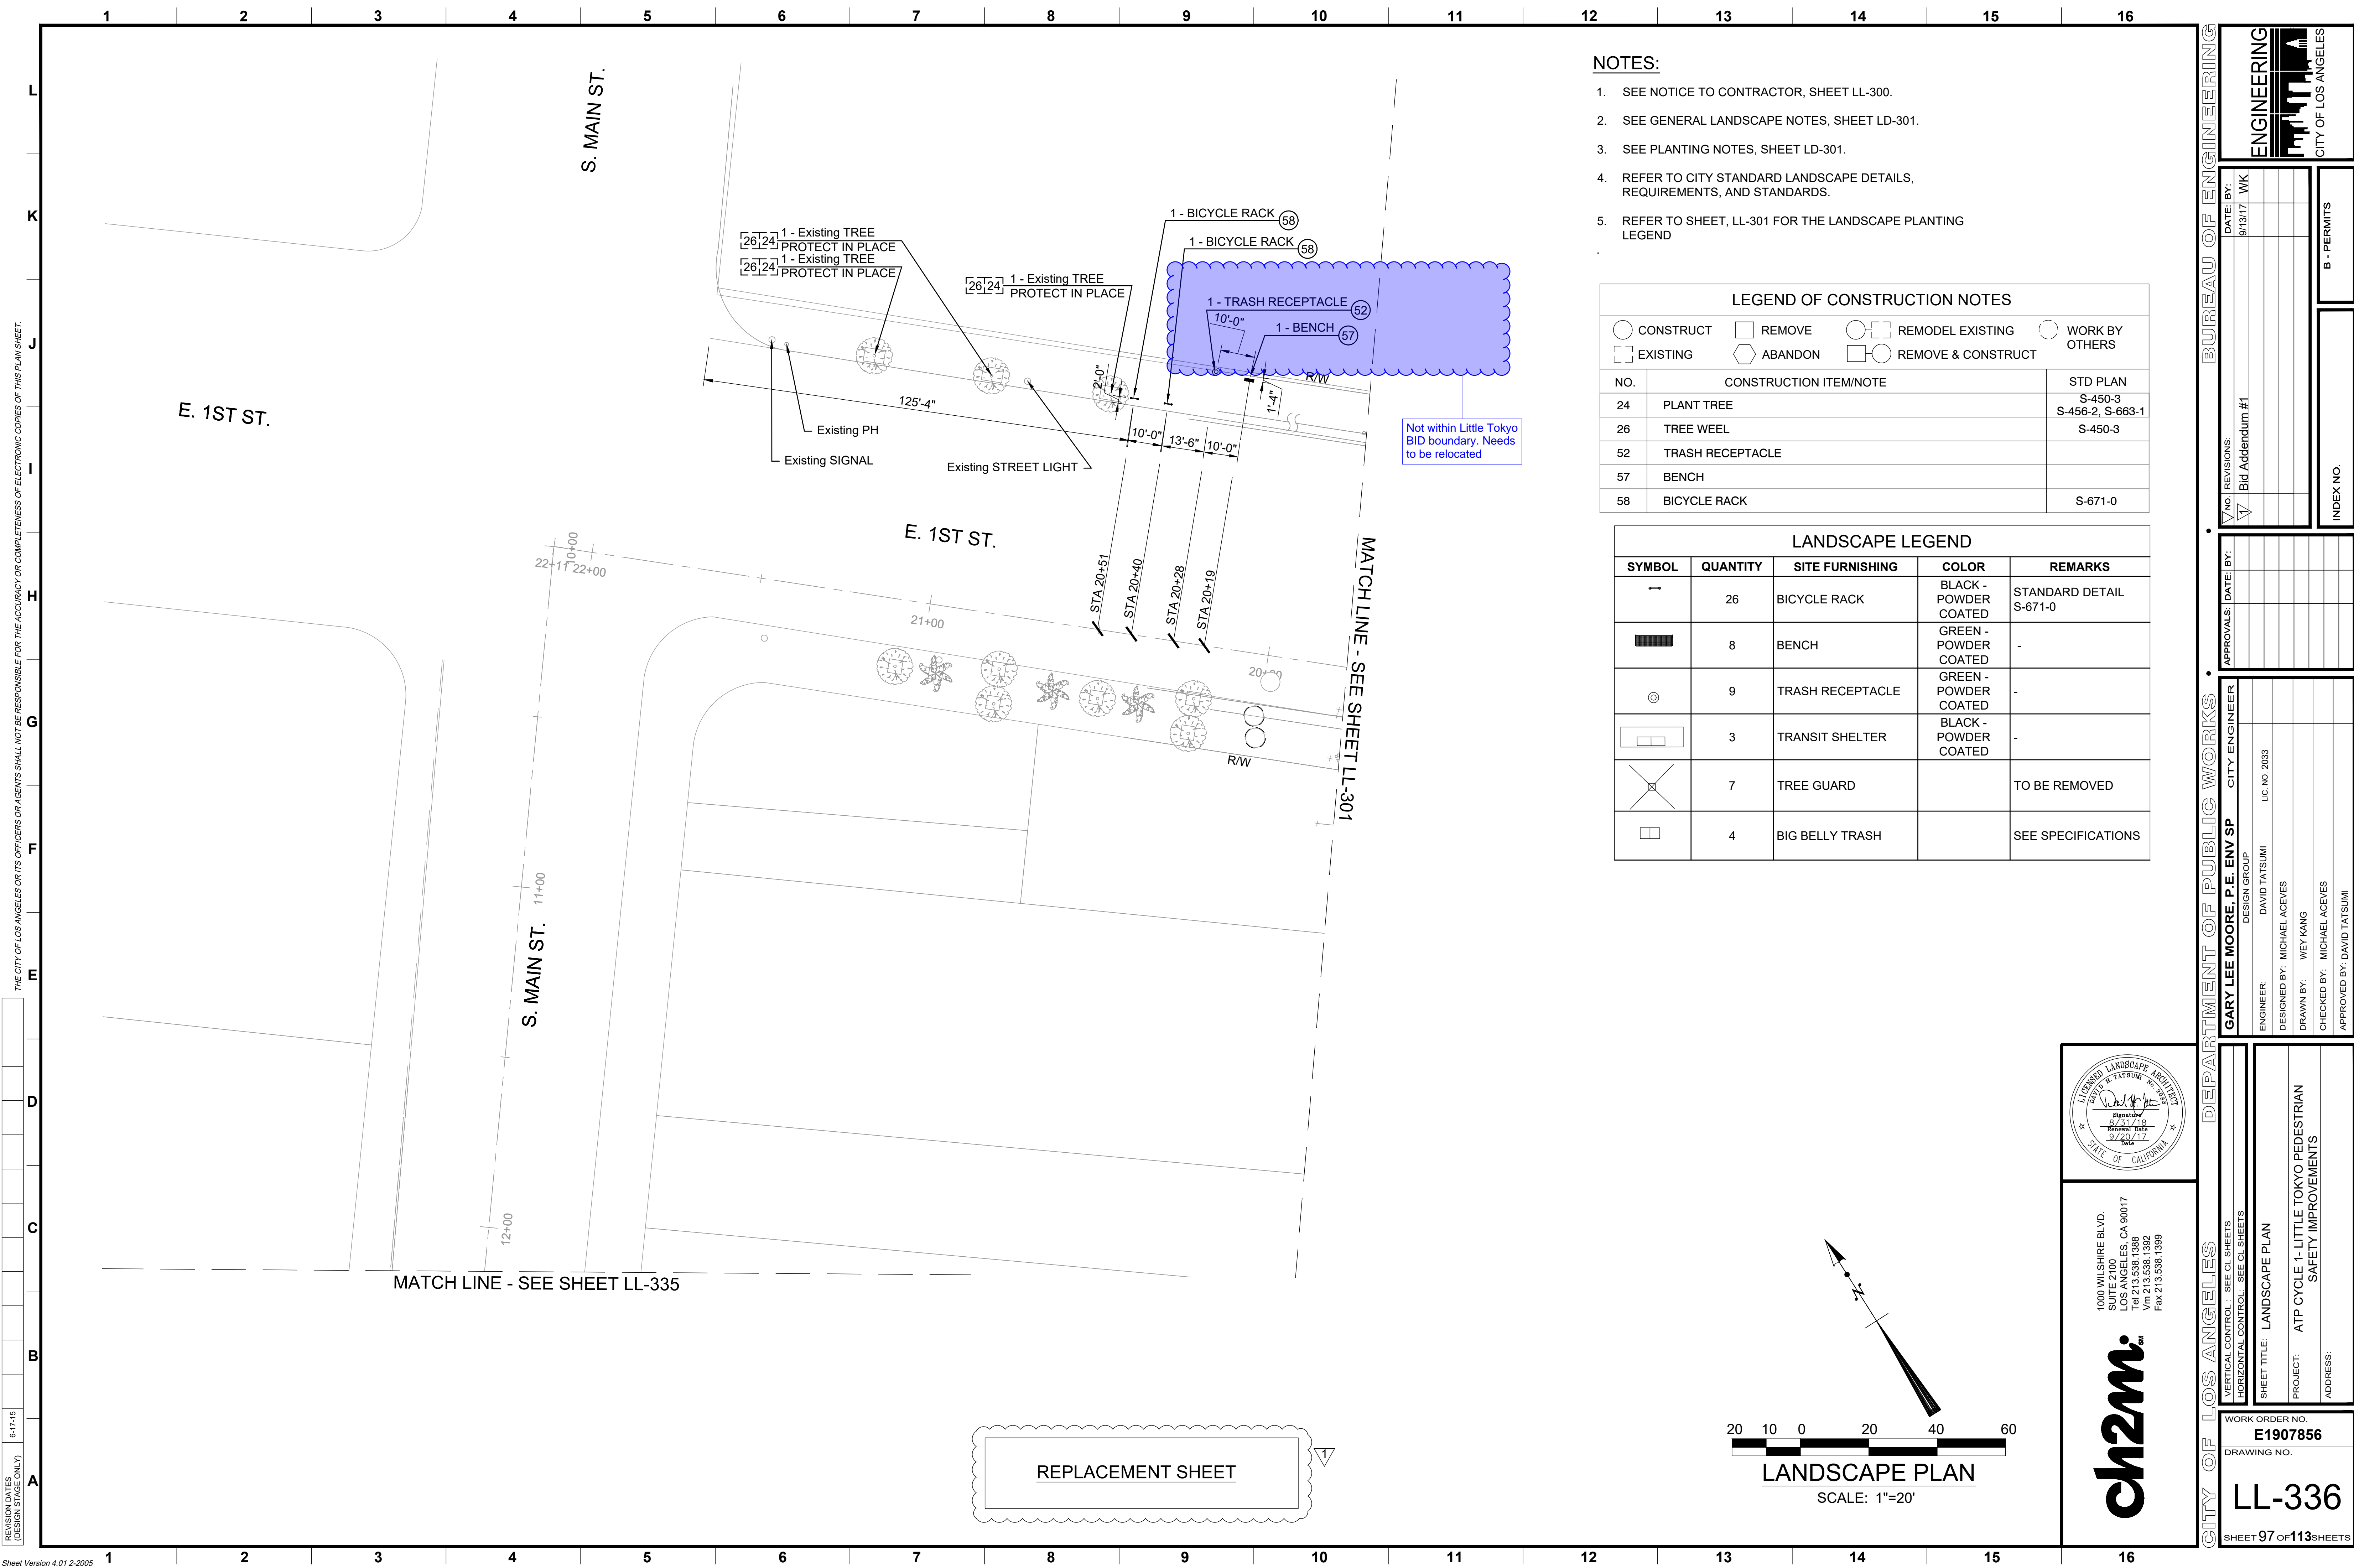




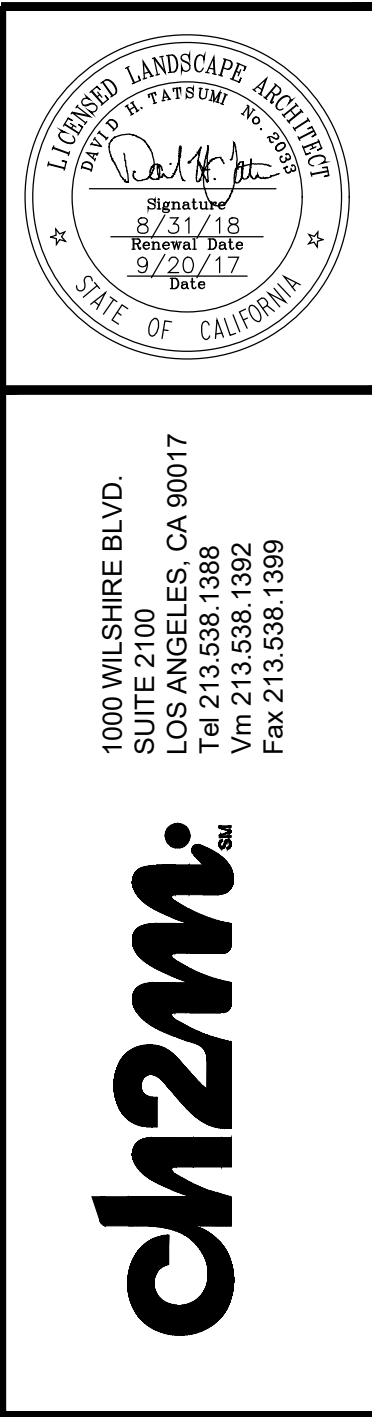
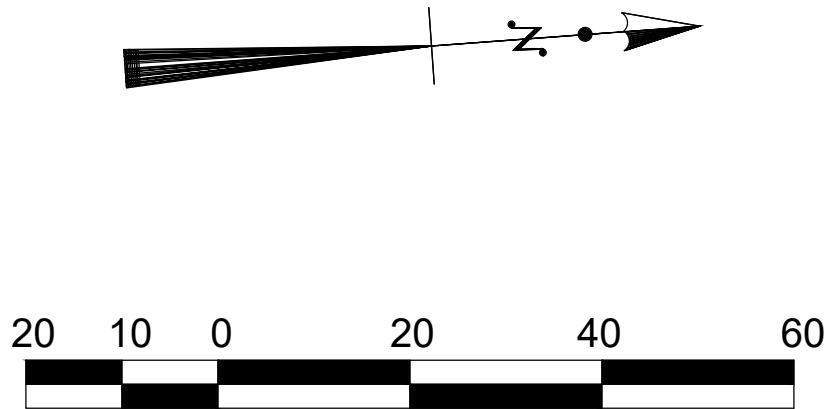






1. SEE NOTICE TO CONTRACTOR, SHEET LL-300.
2. SEE GENERAL LANDSCAPE NOTES, SHEET LD-301.
3. SEE PLANTING NOTES, SHEET LD-301.
4. REFER TO CITY STANDARD LANDSCAPE DETAILS, REQUIREMENTS, AND STANDARDS.
5. REFER TO SHEET, LL-301 FOR THE LANDSCAPE PLANTING LEGEND

LEGEND OF CONSTRUCTION NOTES			
 CONSTRUCT	 REMOVE	 REMODEL EXISTING	 WORK BY OTHERS
 EXISTING	 ABANDON	 REMOVE & CONSTRUCT	
NO.	CONSTRUCTION ITEM/NOTE		STD PLAN
52	TRASH RECEPTACLE		
57	BENCH		



CITY OF LOS ANGELES		DEPARTMENT OF PUBLIC WORKS		BUREAU OF ENGINEERING	
VERTICAL CONTROL : SEE CL SHEETS HORIZONTAL CONTROL : SEE CL SHEETS		GARY LEE MOORE, P.E.	ENV SP	CITY ENGINEER	
		DESIGN GROUP			
SHEET TITLE: LANDSCAPE PLAN		ENGINEER:	DAVID TATSUMI	LIC. NO. 2063	
PROJECT: ATP CYCLE 1- LITTLE TOKYO PEDESTRIAN SAFETY IMPROVEMENTS		DESIGNED BY:	MICHAEL ACEVES		
DRAWN BY:		WEY KANG			
CHECKED BY:		MICHAEL ACEVES			
ADDRESS:					
		APPROVED BY:	DAVID TATSUMI		
WORK ORDER NO. E1907856		DATE: 			
DRAWING NO. LL-337		BY: 			
SHEET 98 OF 113 SHEETS		REVISED DATE: 			
		REVISIONS: 			
		NO. REVISIONS: 			
		DATE: 			
		BY: 			
		INDEX NO. 			
		B - PERMITS 			
		CITY OF LOS ANGELES 			

REVISION DATES (DESIGN STAGE ONLY) 6-17-15

THE CITY OF LOS ANGELES OR ITS OFFICERS OR AGENTS SHALL NOT BE RESPONSIBLE FOR THE ACCURACY OR COMPLETENESS OF ELECTRONIC COPIES OF THIS PLAN SHEET.

GENERAL LANDSCAPE NOTES:

- ALL WORK SHALL CONFORM TO THE LATEST EDITION AND SUPPLEMENTS OF THE STANDARD SPECIFICATIONS FOR PUBLIC WORKS CONSTRUCTION AS ADOPTED BY THE BOARD OF PUBLIC WORKS OF THE CITY OF LOS ANGELES AS MODIFIED BY CORRESPONDING ISSUE OF STANDARD PLAN S-610.
- ALL WORK SHALL BE PERFORMED IN ACCORDANCE WITH THE DEPARTMENT OF PUBLIC WORKS STANDARD PLANS, UNLESS OTHERWISE SUPPLEMENTED OR MODIFIED.
- THE CONTRACTOR SHALL REVIEW THE CONTRACT DOCUMENTS FOR ALL STREET TREES THAT ARE TO REMAIN, REMOVED OR RELOCATED. CONTRACTOR SHALL TAG ALL STREET TREES DESTINED FOR REMOVAL WITH A RED RIBBON AND CONTACT THE BUREAU OF STREET SERVICES STREET TREE DIVISION PRIOR TO ANY REMOVALS.
- ALL TREES AND SHRUBS SHALL BE GRINDED THRU A WOOD CHIPPER EITHER ON OR OFF-SITE AND ALL GREEN WASTE MATERIAL TO BE SENT TO A RECYCLING PLANT.
- ALL WORK MATERIALS ARE SUBJECT TO INSPECTION AND APPROVAL BY THE PROJECT ENGINEER. CONTACT THE PROJECT ENGINEER A MINIMUM OF 48 HOURS PRIOR TO ANY INSPECTIONS REQUIRED BY THE STANDARD SPECIFICATION AND STANDARD PLANS, THE FOLLOWING ARE ALSO REQUIRED:
 - TAGGING OF PLANT MATERIAL 15 GALLON SIZE AND LARGER AT THEIR SOURCE.
 - APPROVAL OF ALL PLANT AT THE SITE PRIOR TO PLANTING.
 - CONFIRMATION AND APPROVAL OF ALL PLANT MATERIAL LOCATION AND SPACING PRIOR TO PLANTING.
 - START OF MAINTENANCE (PRE -FINAL INSPECTION)
 - END OF MAINTENANCE (FINAL INSPECTION)
- THE PLANS ARE DIAGRAMMATIC. THE CONTRACTOR SHALL VERIFY THE EXISTING CONDITIONS AND NOTIFY THE PROJECT ENGINEER OF ANY DISCREPANCIES PRIOR TO START OF WORK.
- THE CONTRACTOR SHALL CONTRACT A CITY APPROVED SOILS TESTING LABORATORY AND CONDUCT AGRONOMIC SOILS TESTS AT EACH TREE PLANTING LOCATION AS PART OF HIS CONTRACT. THE CONTRACTOR SHALL APPLY THE SOILS TESTS RECOMMENDATIONS TO THE SOILS AMENDMENTS USED IN THE PROJECT.
- THE CONTRACTOR SHALL NOTIFY THE PROJECT ENGINEER 48 HOURS PRIOR TO REMOVAL OPERATIONS TO CONFIRM THE LOCATION OF THE TREE REMOVALS.
- THE CONTRACTOR SHALL FIELD VERIFY, PRIOR TO CONSTRUCTION THAT ALL PROPOSED TREE WELLS AND ANY PROPOSED SITE FIXTURE INSTALLATIONS WILL NOT IMPACT ANY ADA SETBACK REQUIREMENTS. IN THE EVENT THAT MINIMUM ADA REQUIREMENTS ARE IMPACTED, THE CONTRACTOR SHALL NOTIFY THE CITY'S AUTHORIZED REPRESENTATIVE IMMEDIATELY.
- TREES LOCATED AT THE SOUTHWEST CORNER OF THE LOS ANGELES ST. AND 2ND ST. INTERSECTION ARE TO BE PRUNED ONLY.
- BIG BELLY TRASH CANS SHALL BE INSTALLED AT THE FOLLOWING LOCATIONS:


- A. FRANCES HASHIMOTO PLAZA
B. KAJIMA BUILDING (SOUTHEAST CORNER)
C. JAPANESE AMERICAN NAT'L MUSEUM
D. ST. FRANCIS XAVIER JAPANESE CATHOLIC CENTER
E. 2ND AND CENTRAL NEAR FEDEX KINKO'S

CONTACT THE CITY PROJECT MANAGER PRIOR TO INSTALLING BIG BELLY TRASH CANS. ALL BIG BELLY TRASH CAN LOCATIONS SHALL BE VERIFIED BY THE CITY PROJECT MANAGER.

PLANTING NOTES:

- THE CONTRACTOR SHALL PROTECT IN PLACE ALL EXISTING TREES AND/OR OTHER PLANT MATERIAL AS NOTED ON THE PLANS OR AS DIRECTED BY THE PROJECT ENGINEER. THE CONTRACTOR SHALL NOT STORE ANY CONSTRUCTION MATERIALS INCLUDING EQUIPMENT OR EXCAVATED SOILS, NOR OPERATE ANY MACHINERY THAT MIGHT COMPACT THE EXISTING SOIL WITHIN THE DRIP LINE OF THE TREE'S CANOPY WITHOUT PRIOR APPROVAL BY THE PROJECT ENGINEER. THE CONTRACTOR SHALL BE RESPONSIBLE TO REPLACE IN SIZE, KIND, AND TO THE SATISFACTION OF THE PROJECT ENGINEER ANY EXISTING PLANT MATERIAL THAT IS TO BE PROTECTED AND IS DAMAGED DURING THE CONSTRUCTION PERIOD.
- TOPSOIL SHALL BE CLASS "A" TOPSOIL PER SECTION 212-1.1 OF THE STANDARD SPECIFICATIONS FOR PUBLIC WORKS CONSTRUCTION. NO PLANTING OPERATION WILL ALLOWED UNTIL THE SOIL IS TESTED AND AMENDED BY AN APPROVED SOIL TESTING AGENCY FOR AGRICULTURAL SUITABILITY AND SOIL FERTILITY ANALYSIS. CONTRACTOR TO SUBMIT REPORT TO PROJECT ENGINEER FOR APPROVAL PRIOR TO PLACEMENT.
- THE CONTRACTOR SHALL NOTIFY THE PROJECT ENGINEER 48 HOURS PRIOR TO PLANTING OPERATIONS TO CONFIRM THE LOCATION OF THE PLANT MATERIALS. LOCATION AND QUANTITIES OF PLANT MATERIALS ON THE PLANS ARE APPROXIMATE AND ARE PROVIDED TO SHOW GENERAL INTENT. PLANT LOCATION AND QUANTITY ADJUSTMENTS SHALL BE PERFORMED BY THE CONTRACTOR AS DIRECTED BY THE PROJECT ENGINEER AT NO ADDITIONAL COST.
- THE CONTRACTOR SHALL REPLACE AS SOON AS POSSIBLE ANY PLANT THAT SHOWS SIGNS OF FAILURE TO GROW AT ANY TIME DURING THE CONTRACT PERIOD OR THOSE PLANTS THAT ARE INJURED OR SO DAMAGED AS TO RENDER THEM UNSUITABLE FOR THE PURPOSE INTENDED. PROVIDE REPLACEMENT PLANTS OF THE SAME TYPE AND SIZE, AND INSTALL THEM PER THE PLANTING SPECIFICATION.
- THE CONTRACTOR SHALL PROVIDE FOR A PLANT ESTABLISHMENT PERIOD OF 1 YEARS FOR ALL TREES. CONTRACTOR SHALL MAINTAIN ALL PLANTED AREAS BY MEANS OF MAINTAINING IRRIGATION SYSTEMS, WATERING, WEEDING, SPRAYING, TRIMMING, FERTILIZING, AND THE PICKING UP OF DEBRIS AND TRASH FOR THE DURATION OF THE PLANT ESTABLISHMENT PERIOD.
- TREES TO BE SELECTED AS DESCRIBED IN ANSI Z60.1-2014, TRUNK CALIPER FOR 36" BOX TREES SHALL BE 1.5 INCHES TO 3 INCHES.
- TREES TO BE PLANTED AS DESCRIBED IN STANDARD PLAN S-456-2 TREE WELL PLANTING WITH DECOMPOSED GRANITE COVER.
- 36" BOX TREES TO BE STAKED AS DESCRIBED IN STANDARD PLAN S-663-1 DOUBLE WOOD TREE STAKING IN TREE WELL.
- TREE WELL TO BE INSTALLED AS DESCRIBED IN STANDARD PLAN S-450-3 DECOMPOSED GRANITE TREE WELL COVER.
- TREE WELLS TO BE INSTALLED ADJACENT TO CURB UNLESS OTHERWISE NOTED ON THE LANDSCAPE PLANS.
- SEE LANDSCAPE DETAIL SHEET LD-301 FOR TRASH RECEPTACLE, BENCH, BUS SHELTER, AND BIKE RACK INSTALLATION.
- TREE LOCATIONS FROM EXISTING STRUCTURES TO FOLLOW URBAN FORESTRY DIVISION TREE SPACING GUIDELINES.
- TREE STATIONS ARE FOR REFERENCE ONLY. LOCATIONS TO BE DETERMINED IN FIELD BY URBAN FORESTRY INSPECTOR.
- ALL PLANTING HOLES SHALL HAVE THE FOLLOWING BACK FILL MIXTURE:
 - A. 70% ON SITE SOIL BY VOLUME
 - B. 30% NITROLIZED FIR BARK SOIL AMENDMENT
 - C. COMMERCIAL FERTILIZER 7 GRAM TABLETS 12-8-8 SLOW RELEASE TYPE:
 - C.1. TWENTY (20) TABLETS FOR EACH 36" BOX PLANT
 - C.2. SIXTEEN (16) TABLETS FOR EACH 24" BOX PLANT

REPLACEMENT SHEET

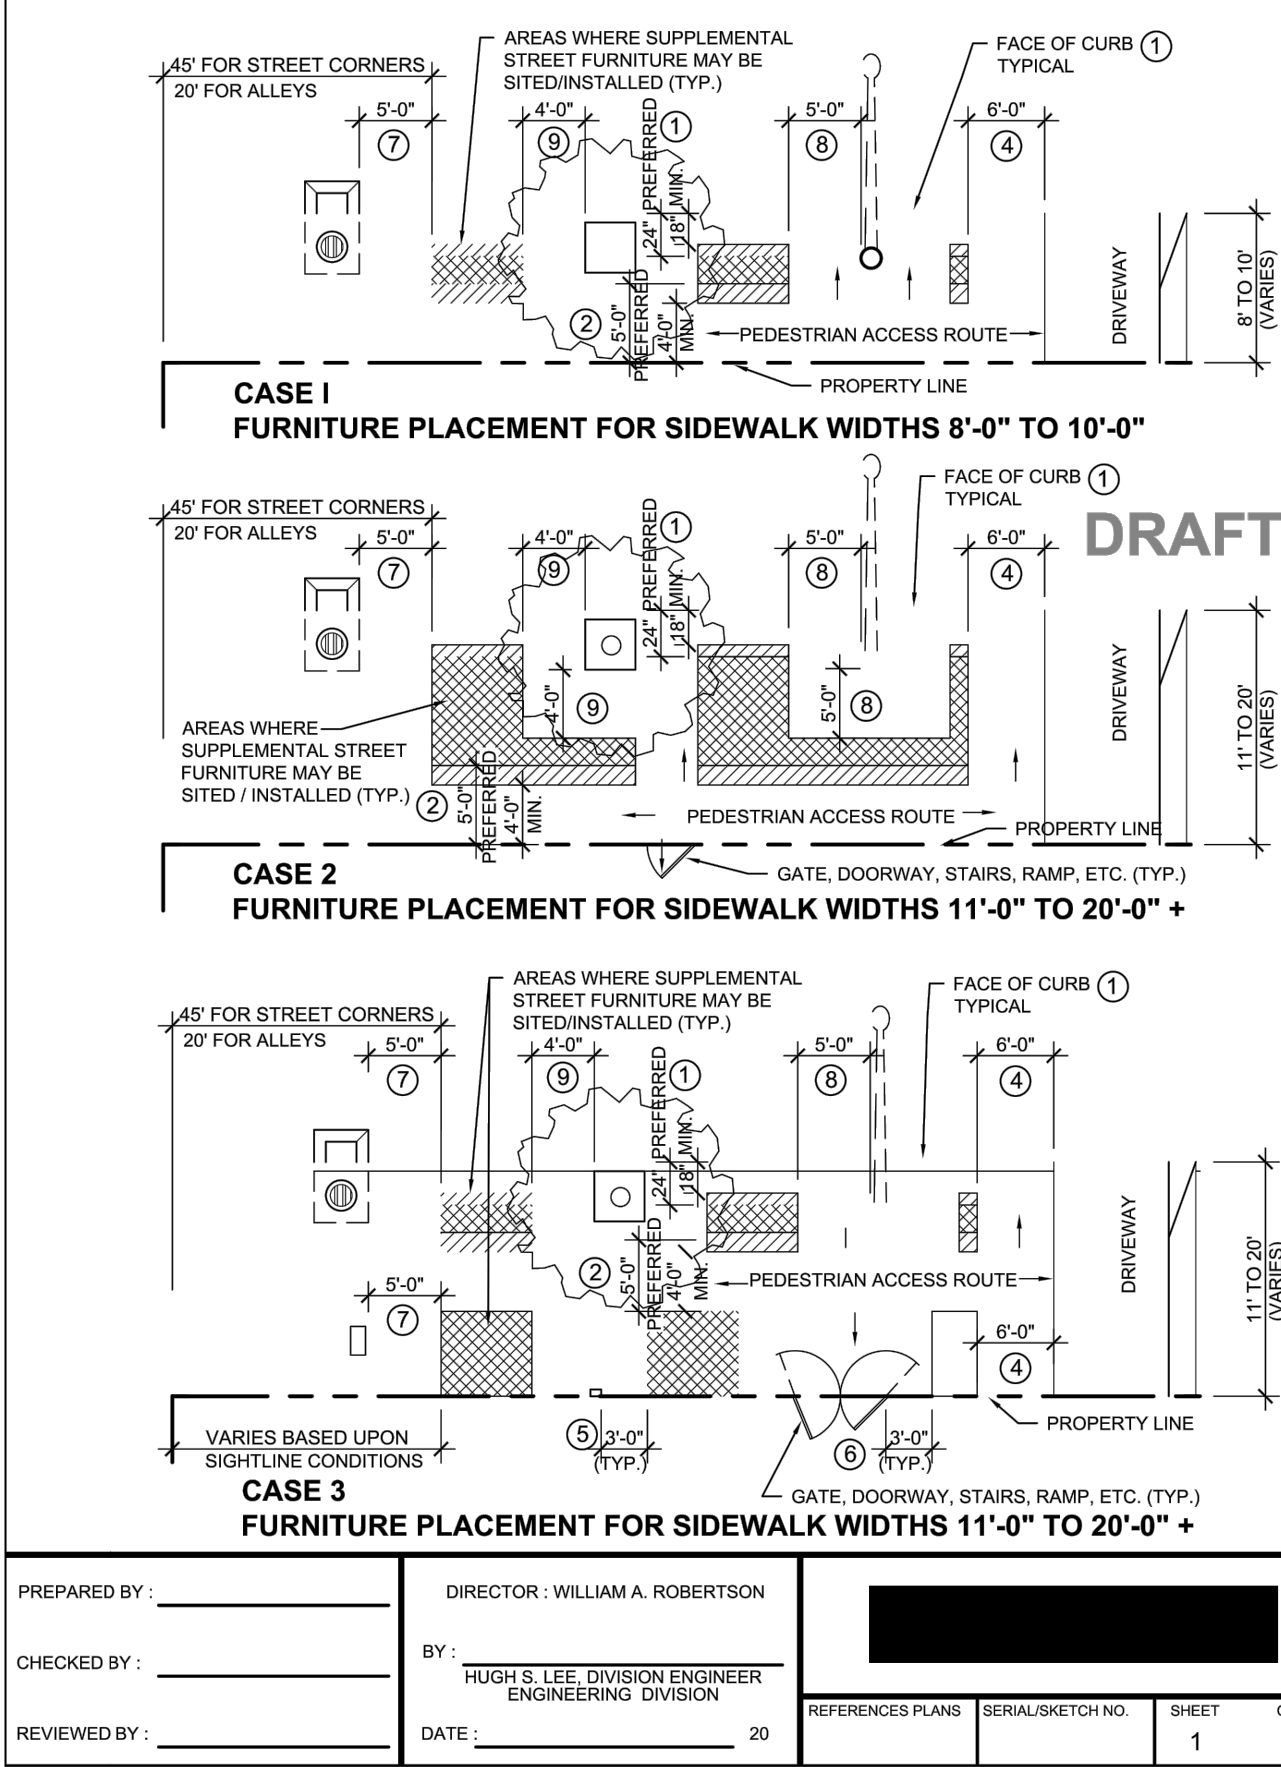

DETAIL LEGEND

MINIMUM SET BACK CLEARANCES FOR SUPPLEMENTAL STREET FURNITURE PLACEMENT

- FROM FACE OF CURB:** PREFERRED MINIMUM CLEARANCE IS 2'-0"; ABSOLUTE MINIMUM CLEARANCE IS 1'-6"
- PEDESTRIAN ACCESS ROUTE (PAR):** PREFERRED MINIMUM CLEARANCE IS 5'-0"; ABSOLUTE MINIMUM CLEARANCE IS 4'-0". PAR SHALL BE KEPT FREE AND CLEAR OF ALL OBSTRUCTIONS.
- FROM STREETS, ALLEYS & RAILROAD CROSSINGS:** 45' FROM STREET INTERSECTIONS; 20' FROM ALLEY ENTRANCES; 100' FROM RAILROAD CROSSINGS.
- FROM DRIVEWAYS & ACCESS RAMPS:** 6'-0" FOR DRIVEWAYS; 5'-0" FOR ACCESS RAMPS TO/FROM CROSSWALKS OR STREET AREAS.
- FROM BUILDING FIRE SAFETY EQUIPMENT/STANDPIPE CONNECTIONS:** 3'-0"
- FROM THE EDGES OF BUILDING PEDESTRIAN INGRESS/EGRESS POINTS:** 3'-0" (INCLUDES BUT IS NOT LIMITED TO DOORWAYS, GATES, STAIRS, ACCESS RAMPS, ETC.)
- FROM SUBGRADE EQUIPMENT:** 5'-0" (INCLUDES BUT IS NOT LIMITED TO THE FOLLOWING: STORM DRAIN CATCH BASINS, UTILITY VAULTS, GAS/WATER METER BOXES, ELECTRICAL OR TRAFFIC SIGNAL BOXES, BASEMENTS, BASEMENT DELIVERY LIFT DOORS, (SUBWAY) EMERGENCY EXIT STAIRWELLS, ETC.)
- FROM ABOVE GRADE EQUIPMENT:** 5'-0" (INCLUDES BUT IS NOT LIMITED TO THE FOLLOWING: UTILITY POLES, STREET LIGHT POLES, FIRE HYDRANTS, TRAFFIC SIGNAL CONTROL BOXES, METER PEDESTALS, TRANSIT SHELTERS, GUY WIRES, ETC.)
- FROM TREEWELLS & PLANTING AREAS:** 4'-0" (UNLESS STREET FURNISHINGS ARE DELIBERATELY INSTALLED AS PART OF A PLANTING AREA. STREET FURNISHINGS DELIBERATELY PLACED IN WITHIN PLANTING AREAS ARE REQUIRED TO HAVE A CONCRETE PAD BENEATH THEM)

NOTES:

- ALL SUPPLEMENTAL STREET FURNITURE INSTALLATIONS REQUIRE BOTH A CONSTRUCTION PERMIT FOR INSTALLATION AND REVOCABLE PERMIT TO FACILITATE ON GOING MAINTENANCE, ISSUED BY THE BUREAU OF ENGINEERING. THE DEPARTMENT OF PUBLIC WORKS DOES NOT MAINTAIN SUPPLEMENTAL STREET FURNISHINGS.
- SUPPLEMENTAL STREET FURNISHINGS CAN NOT BE PLACED ON SIDEWALKS THAT ARE LESS THAN 7'-0" IN WIDTH.
- DUE TO THE CITY'S CONTRACTUAL PROGRAM(S) THAT PROVIDE(S) TRANSIT SHELTERS AND BUS BENCHES, SUPPLEMENTAL STREET FURNITURE IS GENERALLY NOT RECOMMENDED FOR PLACEMENT WITHIN BUS STOP ZONES. SUPPLEMENTAL STREET FURNITURE IS OCCASIONALLY ALLOWED WITHIN BUS STOP ZONES AND APPROVED ON A CASE BY CASE BASIS; ALL STREET FURNISHINGS WITHIN BUS STOP ZONES ARE SUBJECT TO RELOCATION AND/OR REMOVAL BY THE CITY AT ANY TIME

DRAFT

PREPARED BY: _____ DIRECTOR: WILLIAM A. ROBERTSON
CHECKED BY: _____ BY: HUGH S. LEE, DIVISION ENGINEER
REVIEWED BY: _____ DATE: _____ 20
REFERENCES PLANS SERIAL/SKETCH NO. SHEET OF 2 2

1 FURNITURE PLACEMENT DETAIL

N.T.S.

Add details for bench and trash enclosure. They are the same designs used in the Hollywood Western Project (LD-502). See the next sheet for sample Trash Receptacle Detail and Bench Detail.



1000 WILSHIRE BLVD.
SUITE 2100
LOS ANGELES, CA 90017
Tel 213.538.1388
Vn 213.538.1392
Fax 213.538.1399

ch2m

BUREAU OF ENGINEERING

ENGINEERING

CITY OF LOS ANGELES

DEPARTMENT OF PUBLIC WORKS

GARY LEE MOORE, P.E. ENV SP

DESIGN GROUP

ENGINEER: DAVID TATSUMI
DESIGNED BY: MICHAEL ACEVES
DRAWN BY: WEY KANG
CHECKED BY: MICHAEL ACEVES
APPROVED BY: DAVID TATSUMI

WORK ORDER NO. E1907856

DRAWING NO. LD-301

SHEET 99 OF 113 SHEETS